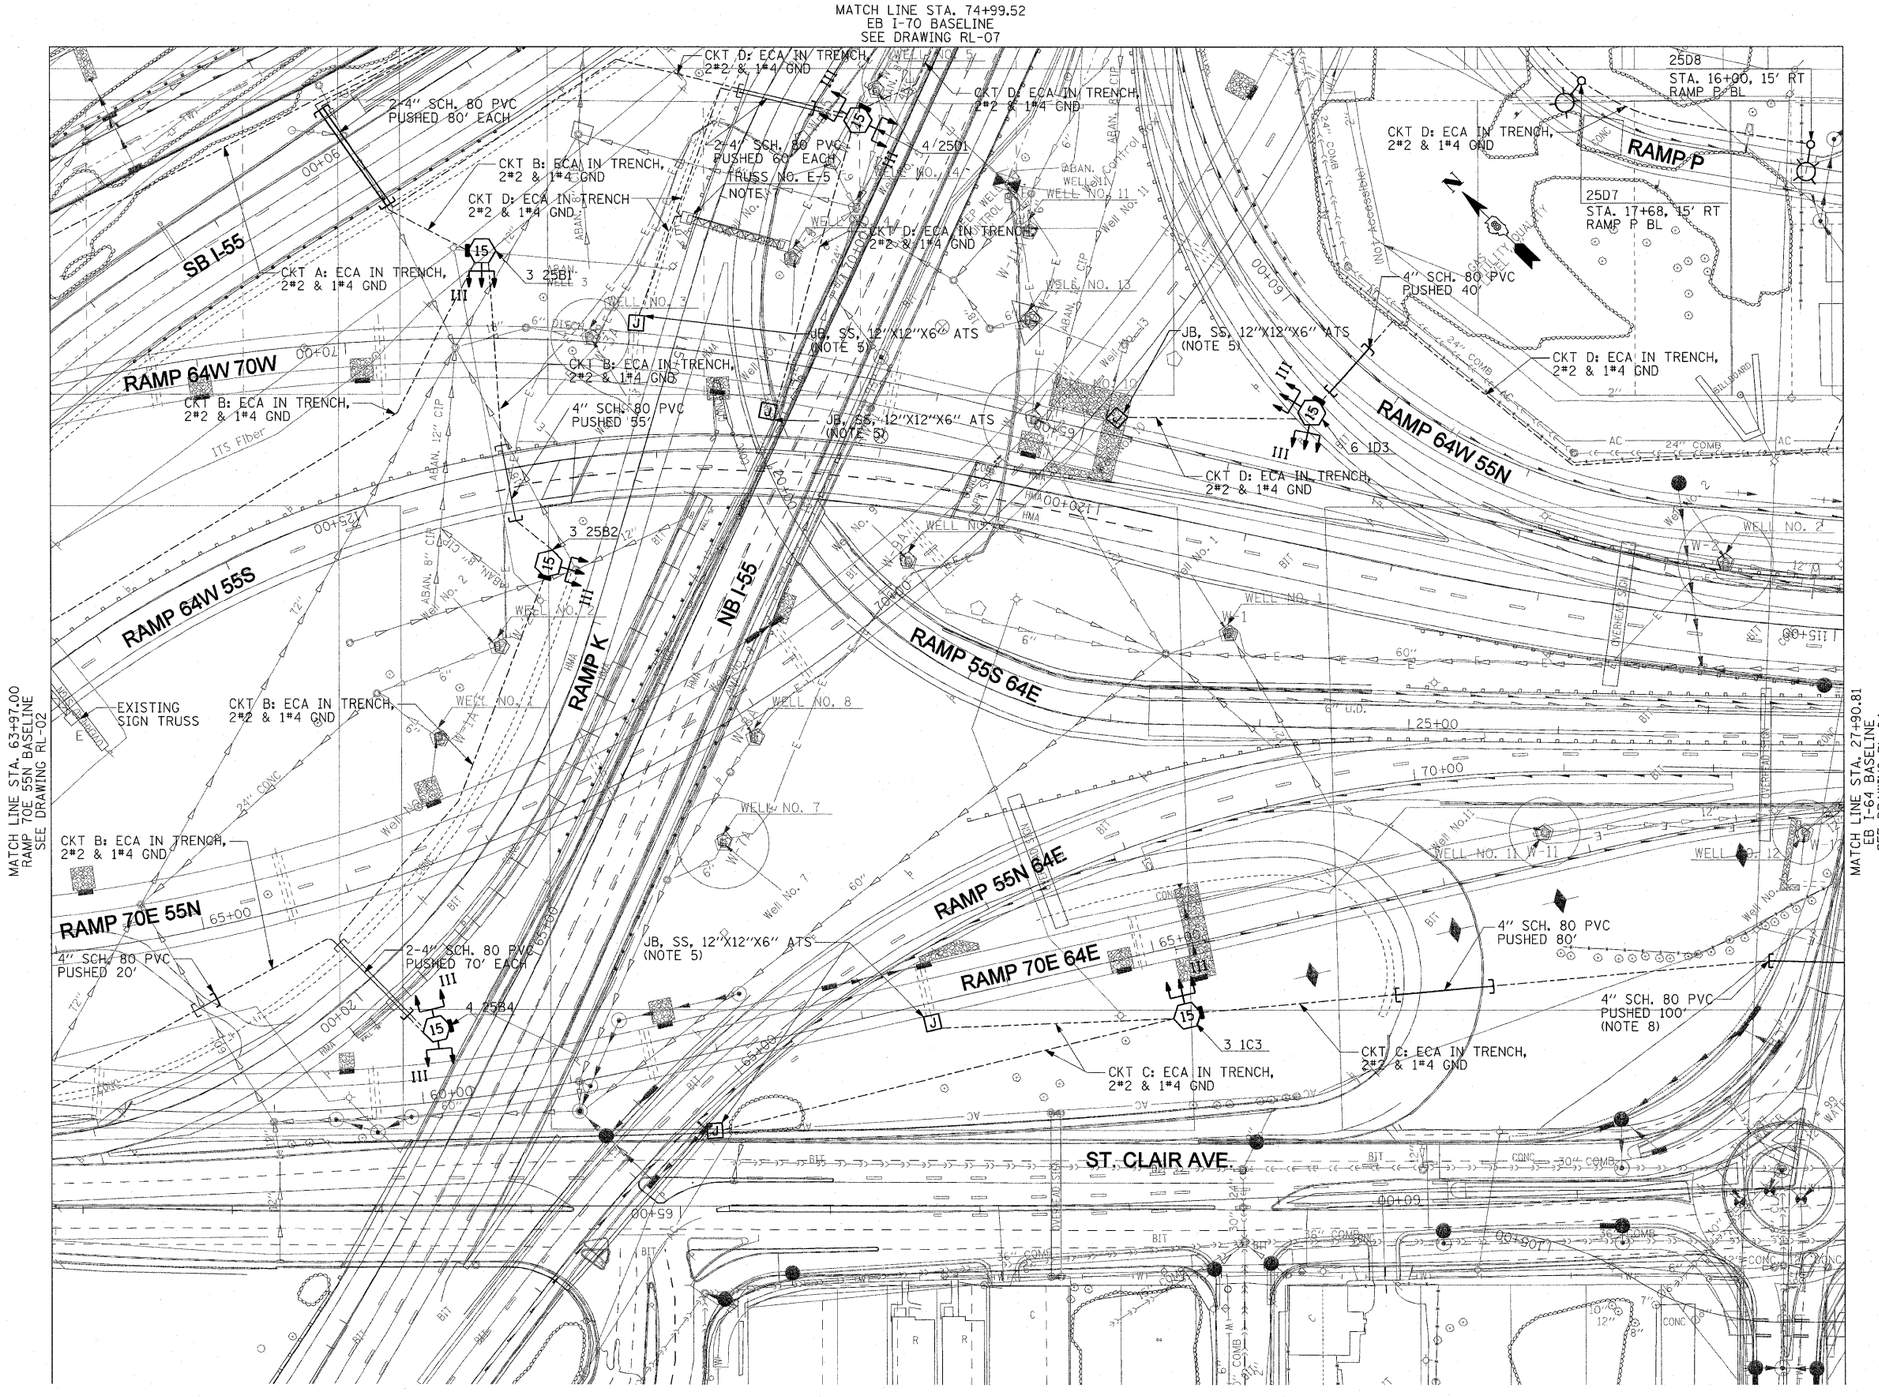

NOTES:

1. SEE DRAWING ME-01 FOR ELECTRICAL SYMBOLS AND ABBREVIATIONS.
2. SEE DRAWING ES-01 FOR HIGH MAST TOWER FOUNDATION SCHEDULE.
3. COORDINATE ALL WORK WITH IDOT CONTRACT NOS. 76C49, 76C51, 76C50, 76C52, 76C53, 76C55, 76C75, AND 76C76.
4. INSTALL PARALLEL CABELS IN A COMMON TRENCH.
5. JUNCTION BOX MOUNTED ON BRIDGE STRUCTURE FOR UNDERPASS LIGHTING POWER FEED SHALL BE INSTALLED AS SHOWN ON IDOT STANDARD LGT019. SEE DRAWINGS UL-02, UL-04, AND UL-05, FOR UNDERPASS LIGHTING PLANS.
6. THE LOCATONS OF THE PROPOSED CABLES, CONDUITS AND SLEEVES SHOW ON THIS DRAWING ARE DIAGRAMMATIC ONLY. IT IS THE CONTRACTOR'S RESPONSIBILITY TO COORDINATE ALL WORK WITH OTHER CONCURRENT IDOT CONTRACTS SO THAT THE PROPOSED CABLES, CONDUITS AND SLEEVES SHOWN ON THIS DRAWING ARE INSTALLED IN A LOCATION THAT DOES NOT INTERFERE OR CONFLICT WITH EXISTING UTILITIES AND WORK DONE IN OTHER CONCURRENT IDOT CONTRACTS.
7. PROVIDE NEW POWER FEED TO EXISTING SIGN LIGHTING.
8. PVC CONDUIT SLEEVES SHALL BE INSTALLED AT ELEVATION 412.00 TO AVOID DAMAGE FROM FUTURE ROADWAY WORK IN CONTRACT NO. 76C51. ALL EXCAVATING, SHEETING, SHORING, MATERIALS AND LABOR NECESSARY FOR A COMPLETE INSTALLATION OF THE PUSHED CONDUIT WILL NOT BE MEASURED FOR PAYMENT SEPARATELY, BUT WILL BE INCLUDED IN THE COST OF THE "CONDUIT PUSHED, 4" DIA. PVC" PAY ITEM.

50' 0' 25' 50' 75' 100'
SCALE: 1" = 50'

RL-03

FILE NAME = $FILE$	USER NAME = lentzt	DESIGNED - WDS	REVISED -	STATE OF ILLINOIS DEPARTMENT OF TRANSPORTATION	LIGHTING PLANS PROPOSED WORK	F.A.I. RTE.	SECTION	COUNTY	TOTAL SHEETS	SHEET NO.
		DRAWN - TL	REVISED -			55/64	82-1L	ST. CLAIR	60	48
	PLOT SCALE = 50.000' / IN.	CHECKED - JPC	REVISED -					CONTRACT NO. 76C54		
	PLOT DATE = 12/28/2010	DATE - JANUARY 4, 2011	REVISED -		SCALE: 1"=50' SHEET NO. 3 OF 8 SHEETS STA. 65+97.00 TO STA. 27+90.81	FED. ROAD DIST. NO.	ILLINOIS	FED. AID PROJECT		