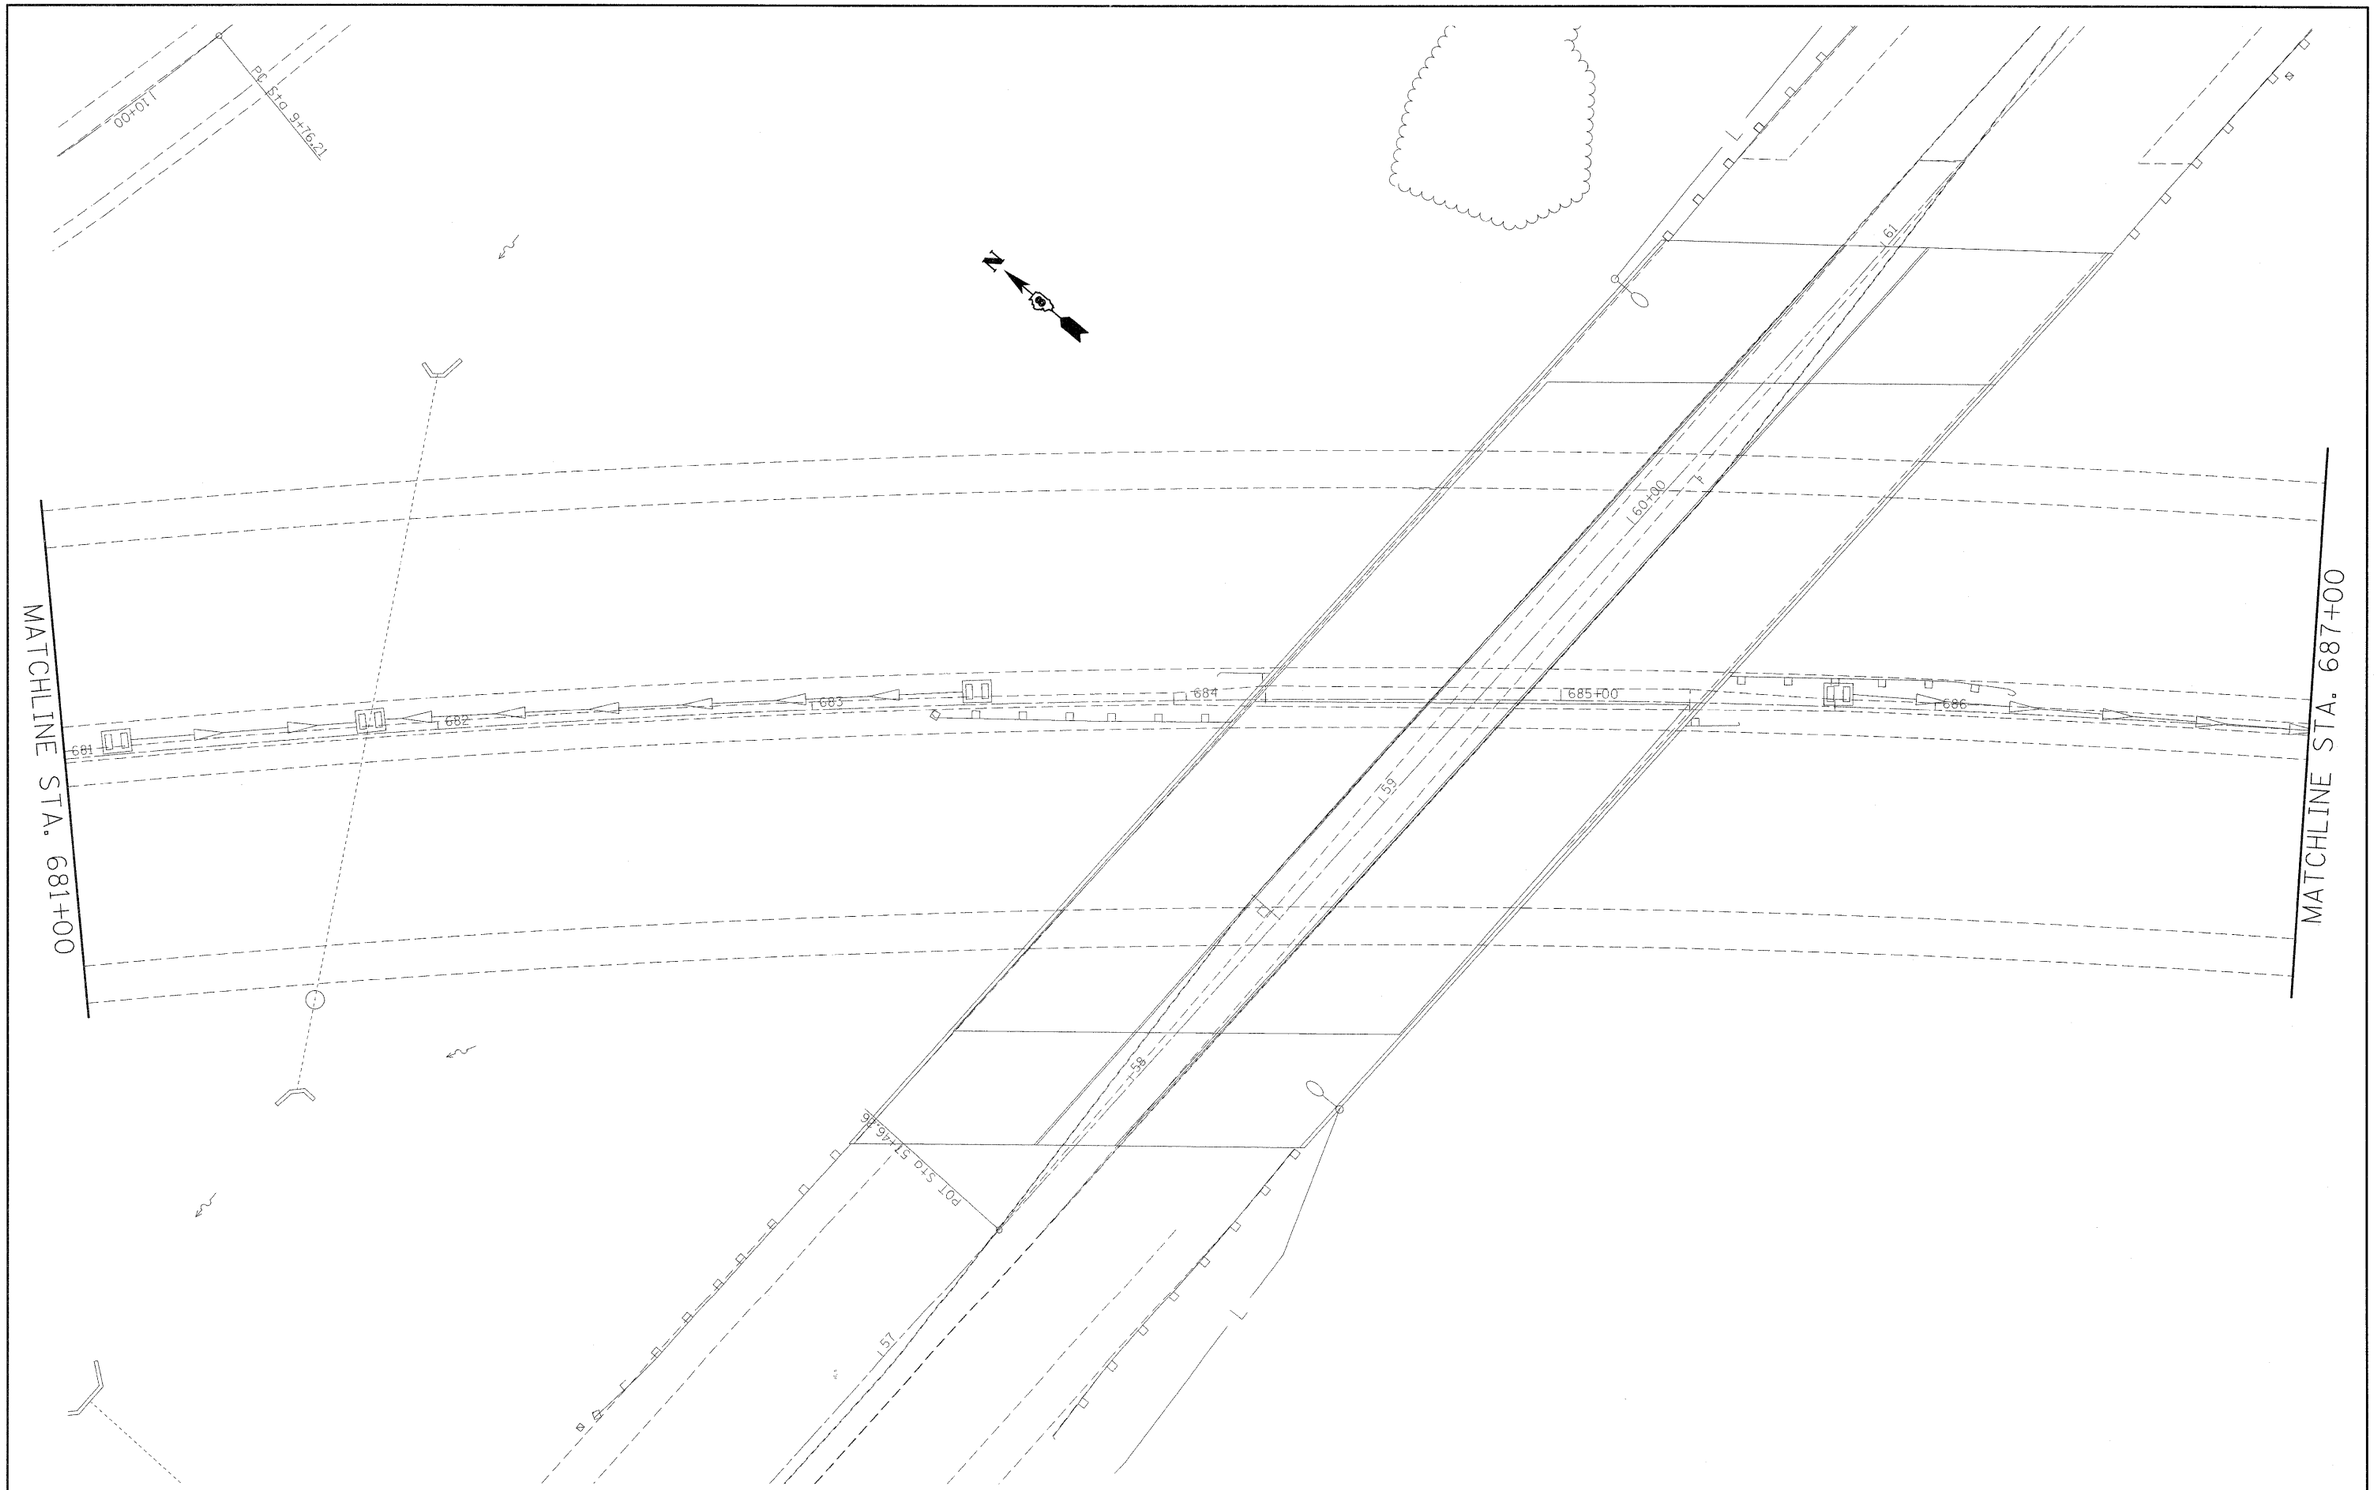

FILE NAME = $FILEL$	USER NAME = $USER$	DESIGNED - ___	REVISED - ___	**STATE OF ILLINOIS DEPARTMENT OF TRANSPORTATION**	_____ PLAN SHEETS __ (LOCATION 2) ___
		DRAWN - ___	REVISED - ___		
	PLOT SCALE = $SCALE$	CHECKED - ___	REVISED - ___		SCALE: 1"=20' | SHEET NO. __ OF ___ SHEETS | STA. _____ TO STA. _____
	PLOT DATE = $DATE$	DATE - _____	REVISED - ___		

F.A.I RTE.	SECTION	COUNTY	TOTAL SHEETS	SHEET NO.
64	82-6I	ST. CLAIR	53	23
		CONTRACT NO. 76E69		
FED. ROAD DIST. NO. _	ILLINOIS	FED. AID PROJECT		