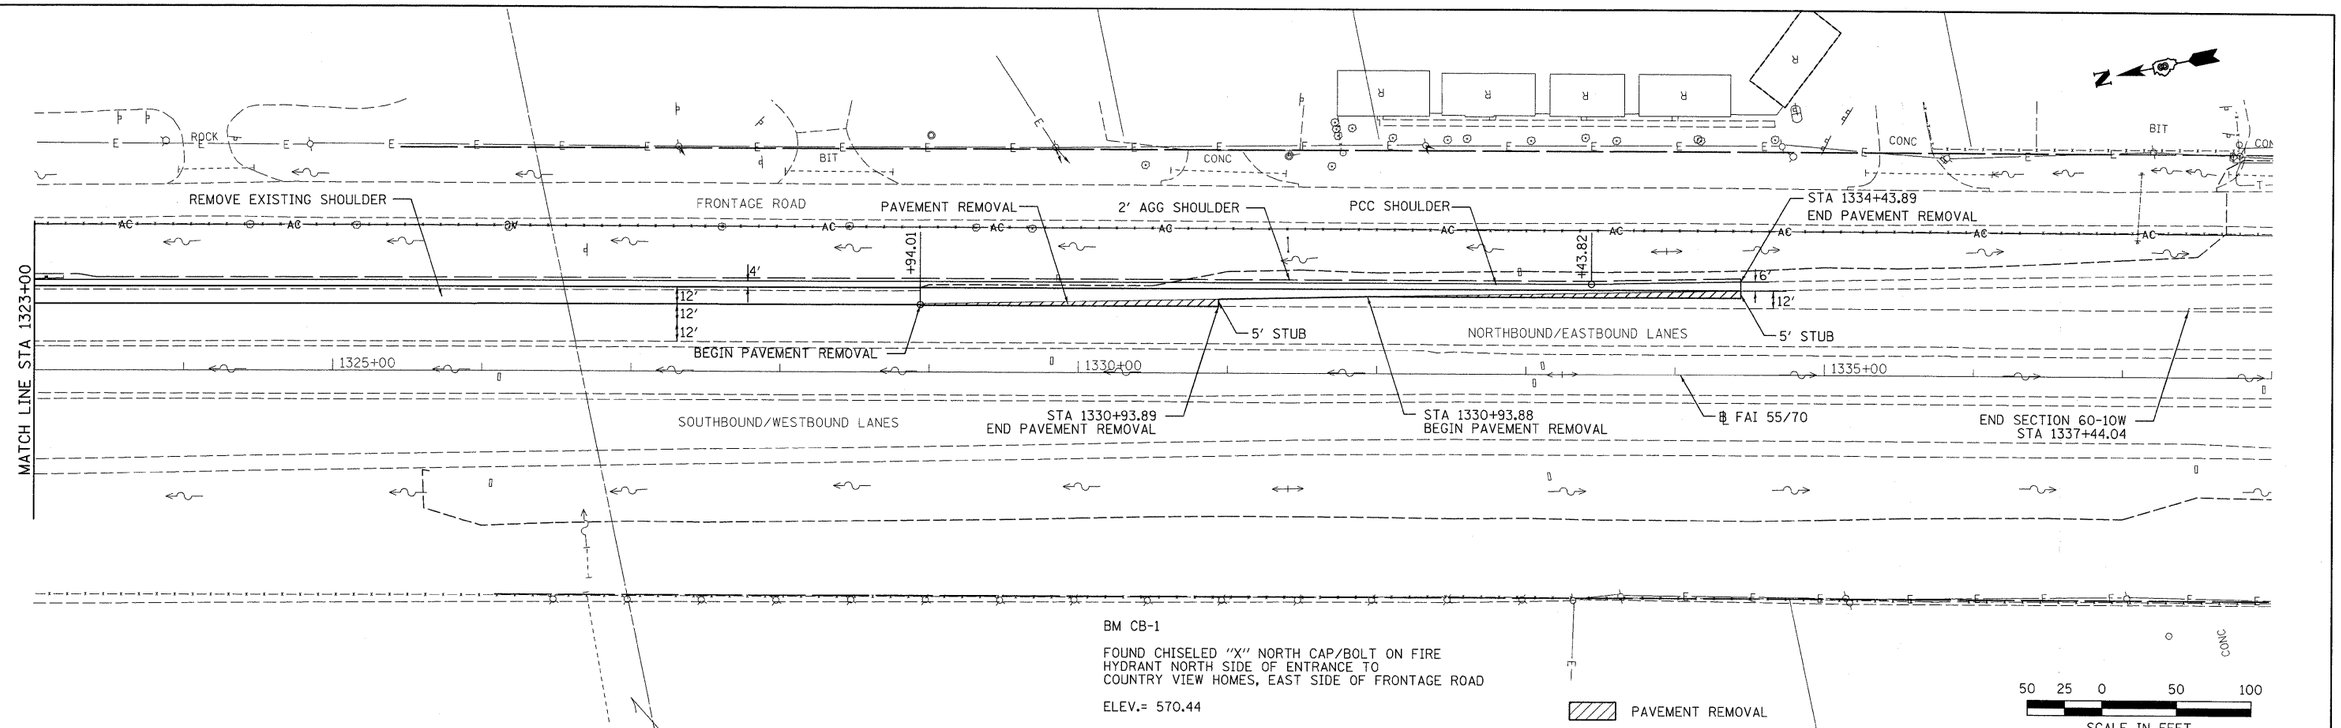

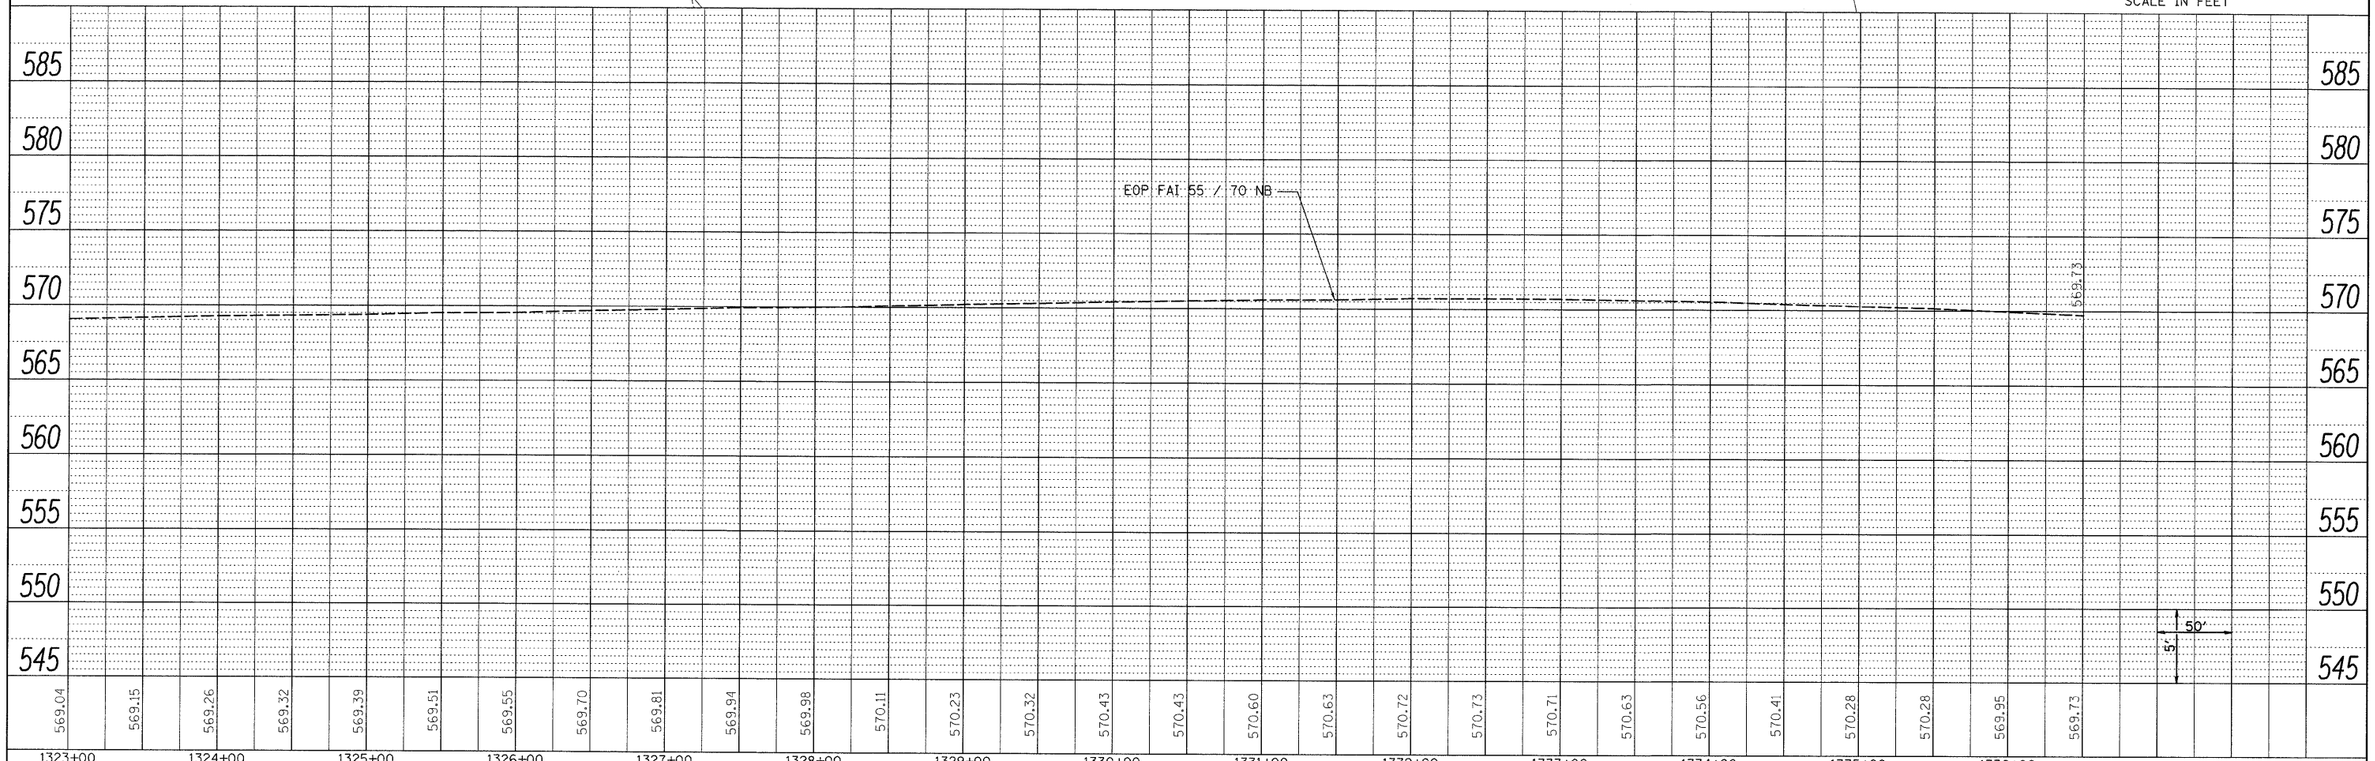

PLAN — SURVEYED / PLOTTED / ALIGNMENT CHECKED / GRADES CHECKED / R.O.W. STAKED / STRUCTURE LOCATIONS CHKD / NOTE BOOK / NO. / BY / DATE

PROFILE — SURVEYED / PLOTTED / GRADES CHECKED / R.O.W. STAKED / STRUCTURE LOCATIONS CHKD / NOTE BOOK / NO. / BY / DATE

FILE NAME = r:\0906620\0906607\cad\t_plans\D876E94-sht-plnprf03.dgn	USER NAME = sdonahue	DESIGNED -	REVISED -
		DRAWN -	REVISED -
	PLOT SCALE = 50.0000 ' / IN.	CHECKED -	REVISED -
	PLOT DATE = 3/18/2011	DATE -	REVISED -

STATE OF ILLINOIS
DEPARTMENT OF TRANSPORTATION

HORNER & SHIFRIN, INC. ENGINEERS

PLAN AND PROFILE
AUXILIARY LANE ADDITION

SCALE: AS SHOWN | SHEET NO. 3 OF 3 SHEETS | STA. 1323+00 TO STA. 1337+44

F.A.I. RTE.	SECTION	COUNTY	TOTAL SHEETS	SHEET NO.
55/70	60-10W,60-10RS-1	MADISON	29	12
		CONTRACT NO. 76E94		
	ILLINOIS FED. AID PROJECT			