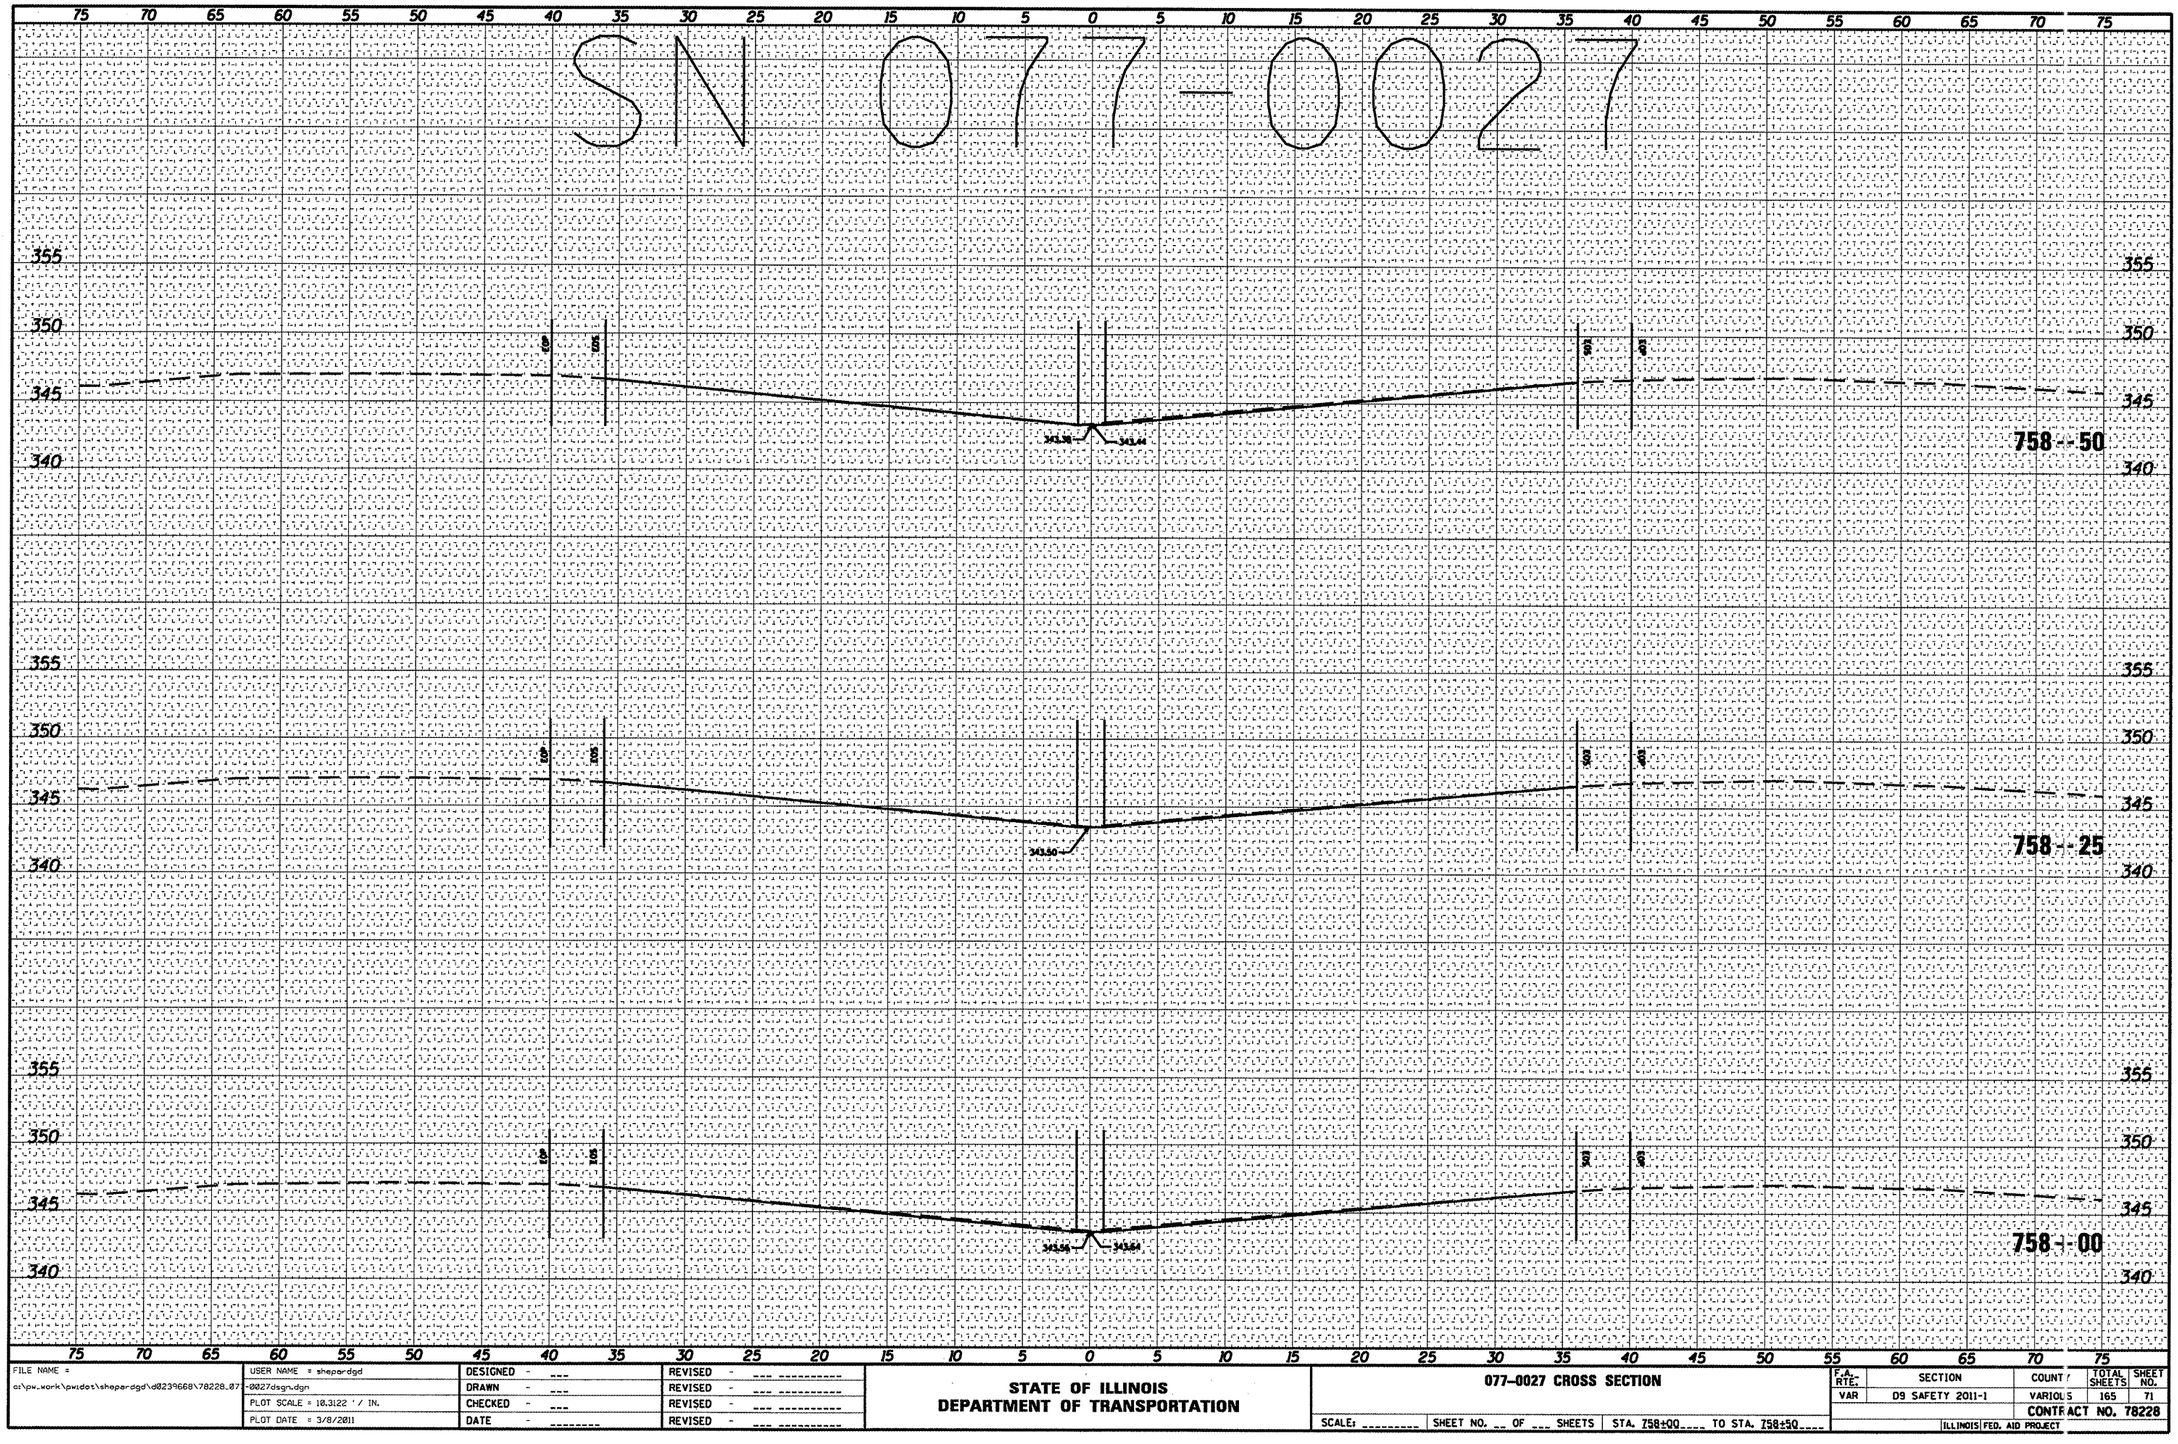

FINAL SURVEY		BY	DATE
NOTE BOOK NO.	SURVEYED		
	PLOTTED		
	TEMPLATE		
	AREAS		
	AREAS CHECKED		

ORIGINAL SURVEY		BY	DATE
NOTE BOOK NO.	SURVEYED		
	PLOTTED		
	TEMPLATE		
	AREAS		
	AREAS CHECKED		

FILE NAME = c:\pw_work\pwidot\shepardgd\d0239668\78228_077-0027dsgn.dgn	USER NAME = shepardgd	DESIGNED - ___	REVISED - ___
		DRAWN - ___	REVISED - ___
	PLOT SCALE = 10.3122 ' / IN.	CHECKED - ___	REVISED - ___
	PLOT DATE = 3/8/2011	DATE - _____	REVISED - ___

STATE OF ILLINOIS
DEPARTMENT OF TRANSPORTATION

077-0027 CROSS SECTION

SCALE: _____ | SHEET NO. __ OF ___ SHEETS | STA. 758+00____ TO STA. 758+50____

F.A. RTE.	SECTION	COUNTY	TOTAL SHEETS	SHEET NO.
VAR	D9 SAFETY 2011-1	VARIOUS	165	71

CONTRACT NO. 78228

ILLINOIS FED. AID PROJECT