SN 077-0032

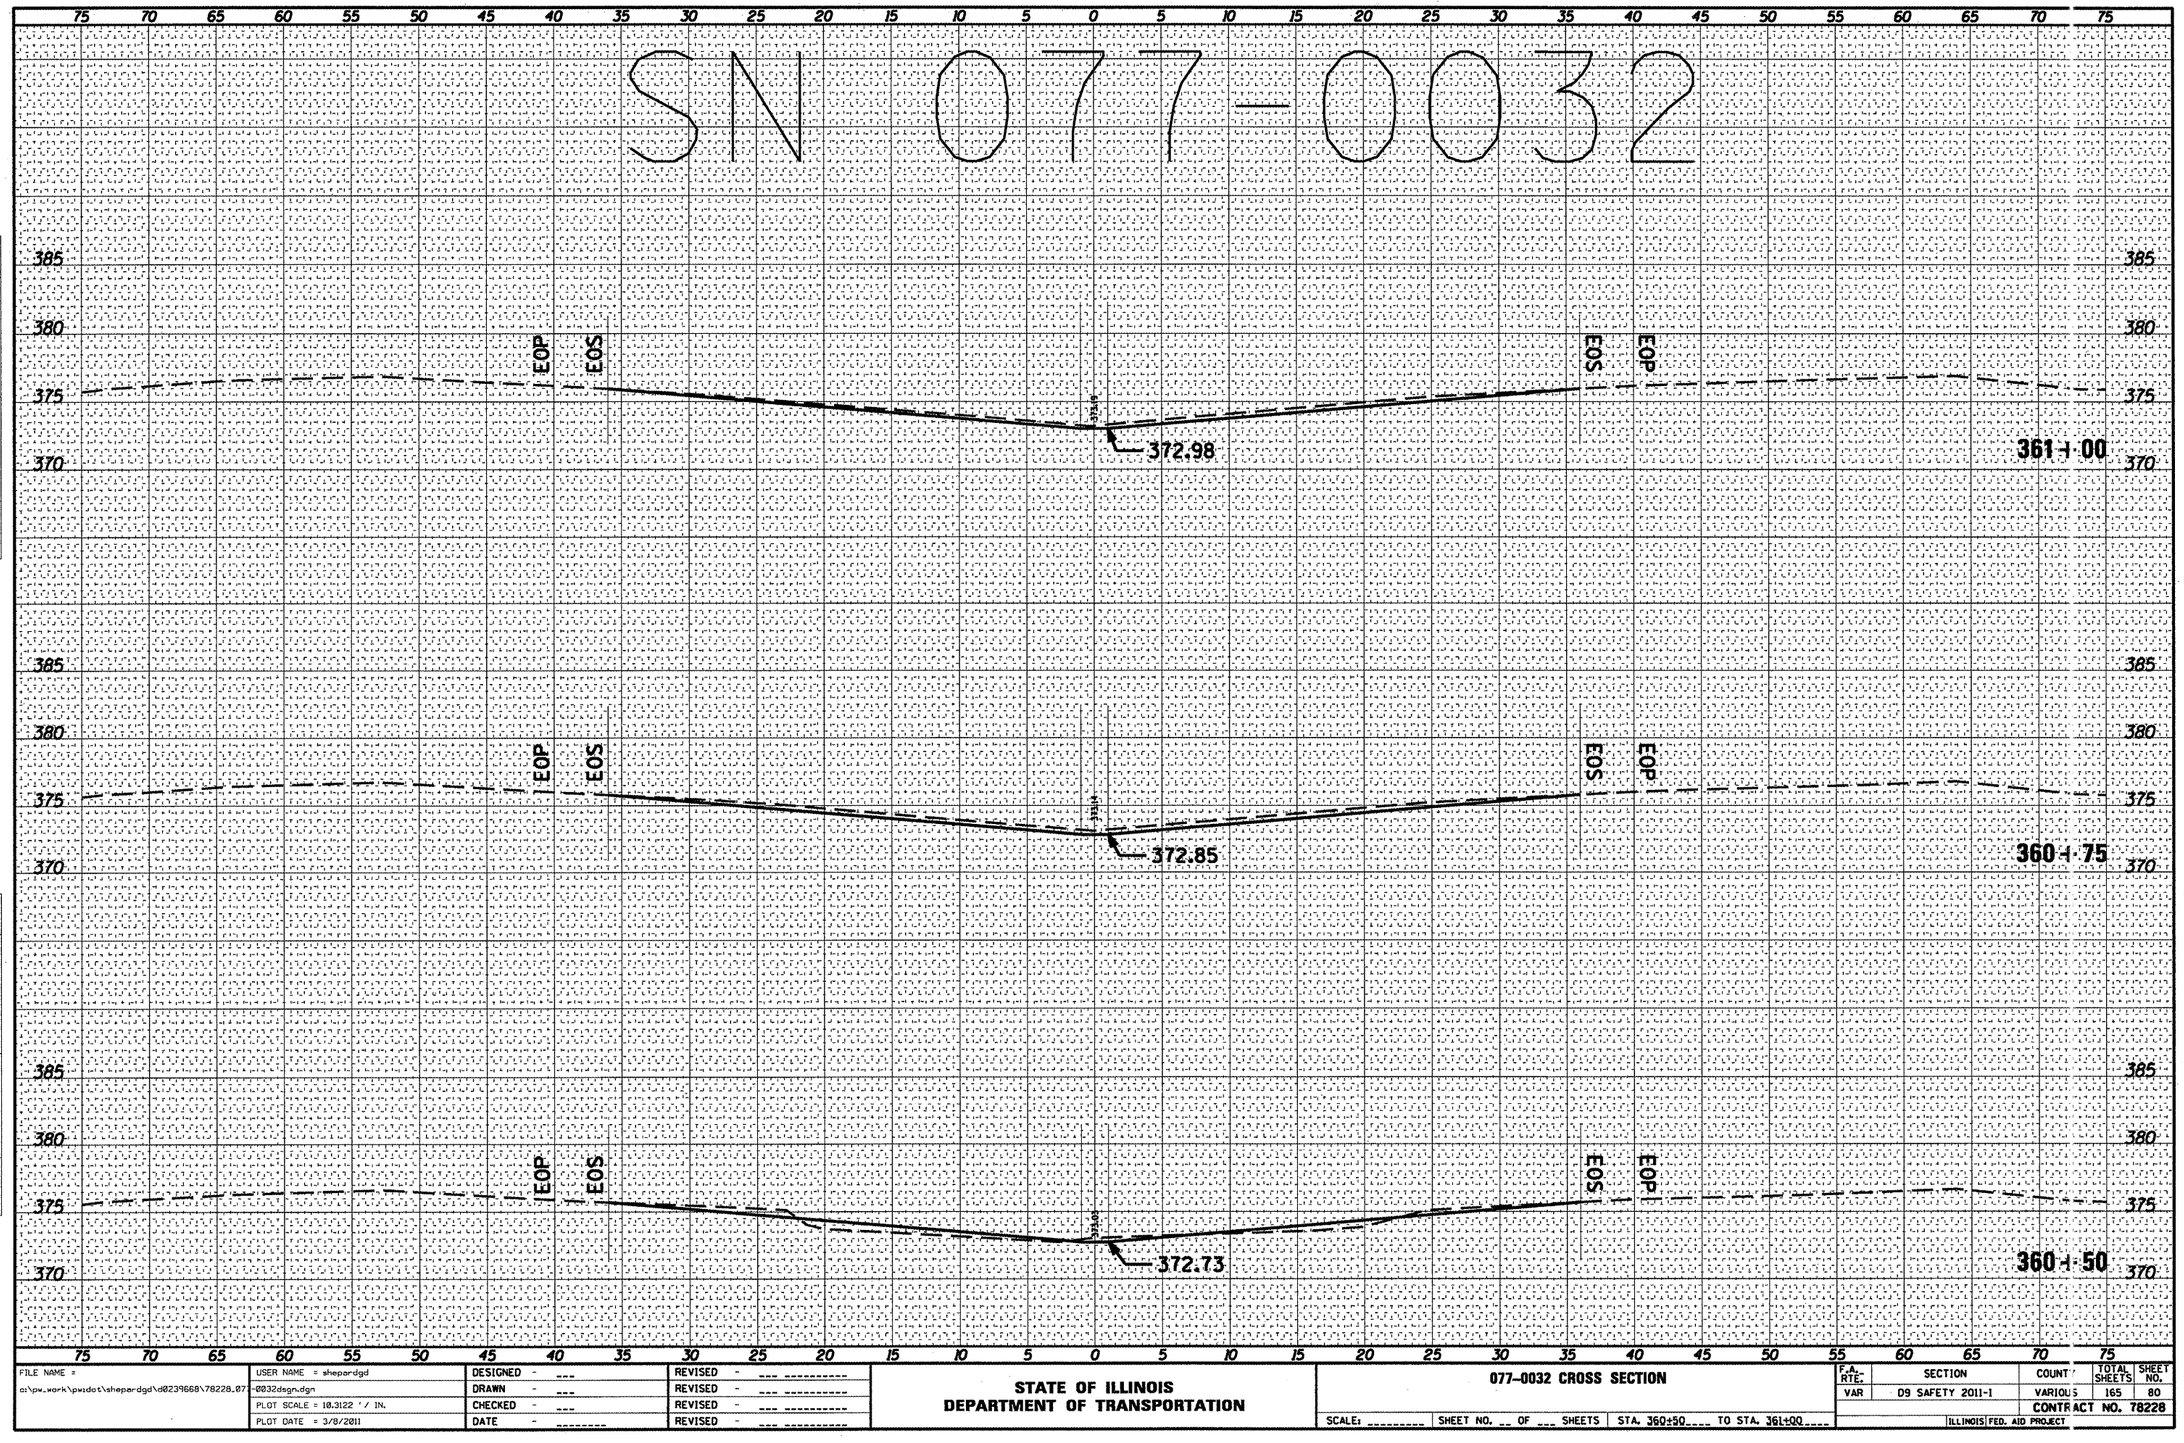

FINAL SURVEY	DATE
SURVEYED	
PLOTTED	
TEMPLATE	
NOTE BOOK	
AREAS	
NO.	BY

ORIGINAL SURVEY	DATE
SURVEYED	
PLOTTED	
TEMPLATE	
NOTE BOOK	
AREAS CHECKED	
NO.	BY

FILE NAME = c:\pw_work\pwidot\shepardgd\d0239668\78228_077-0032dsgn.dgn	USER NAME = shepardgd	DESIGNED - ---	REVISED - ---
		DRAWN - ---	REVISED - ---
	PLOT SCALE = 10.3122 ' / IN.	CHECKED - ---	REVISED - ---
	PLOT DATE = 3/8/2011	DATE -	REVISED - ---

STATE OF ILLINOIS
DEPARTMENT OF TRANSPORTATION

077-0032 CROSS SECTION

SCALE: _____ SHEET NO. __ OF ___ SHEETS STA. 360+50 TO STA. 361+00

F.A. RTE.	SECTION	COUNTY	TOTAL SHEETS	SHEET NO.
VAR	D9 SAFETY 2011-1	VARIOUS	165	80
		CONTRACT NO. 78228		
		ILLINOIS FED. AID PROJECT		