SN 091-00042

| FINAL SURVEY | BY | DATE |
|---|---|---|
| NOTE BOOK | SURVEYED | |
| NO. | PLOTTED | |
| | TEMPLATE | |
| | AREAS | |
| | AREAS CHECKED | |

| ORIGINAL SURVEY | BY | DATE |
|---|---|---|
| NOTE BOOK | SURVEYED | |
| NO. | PLOTTED | |
| | TEMPLATE | |
| | AREAS | |
| | AREAS CHECKED | |

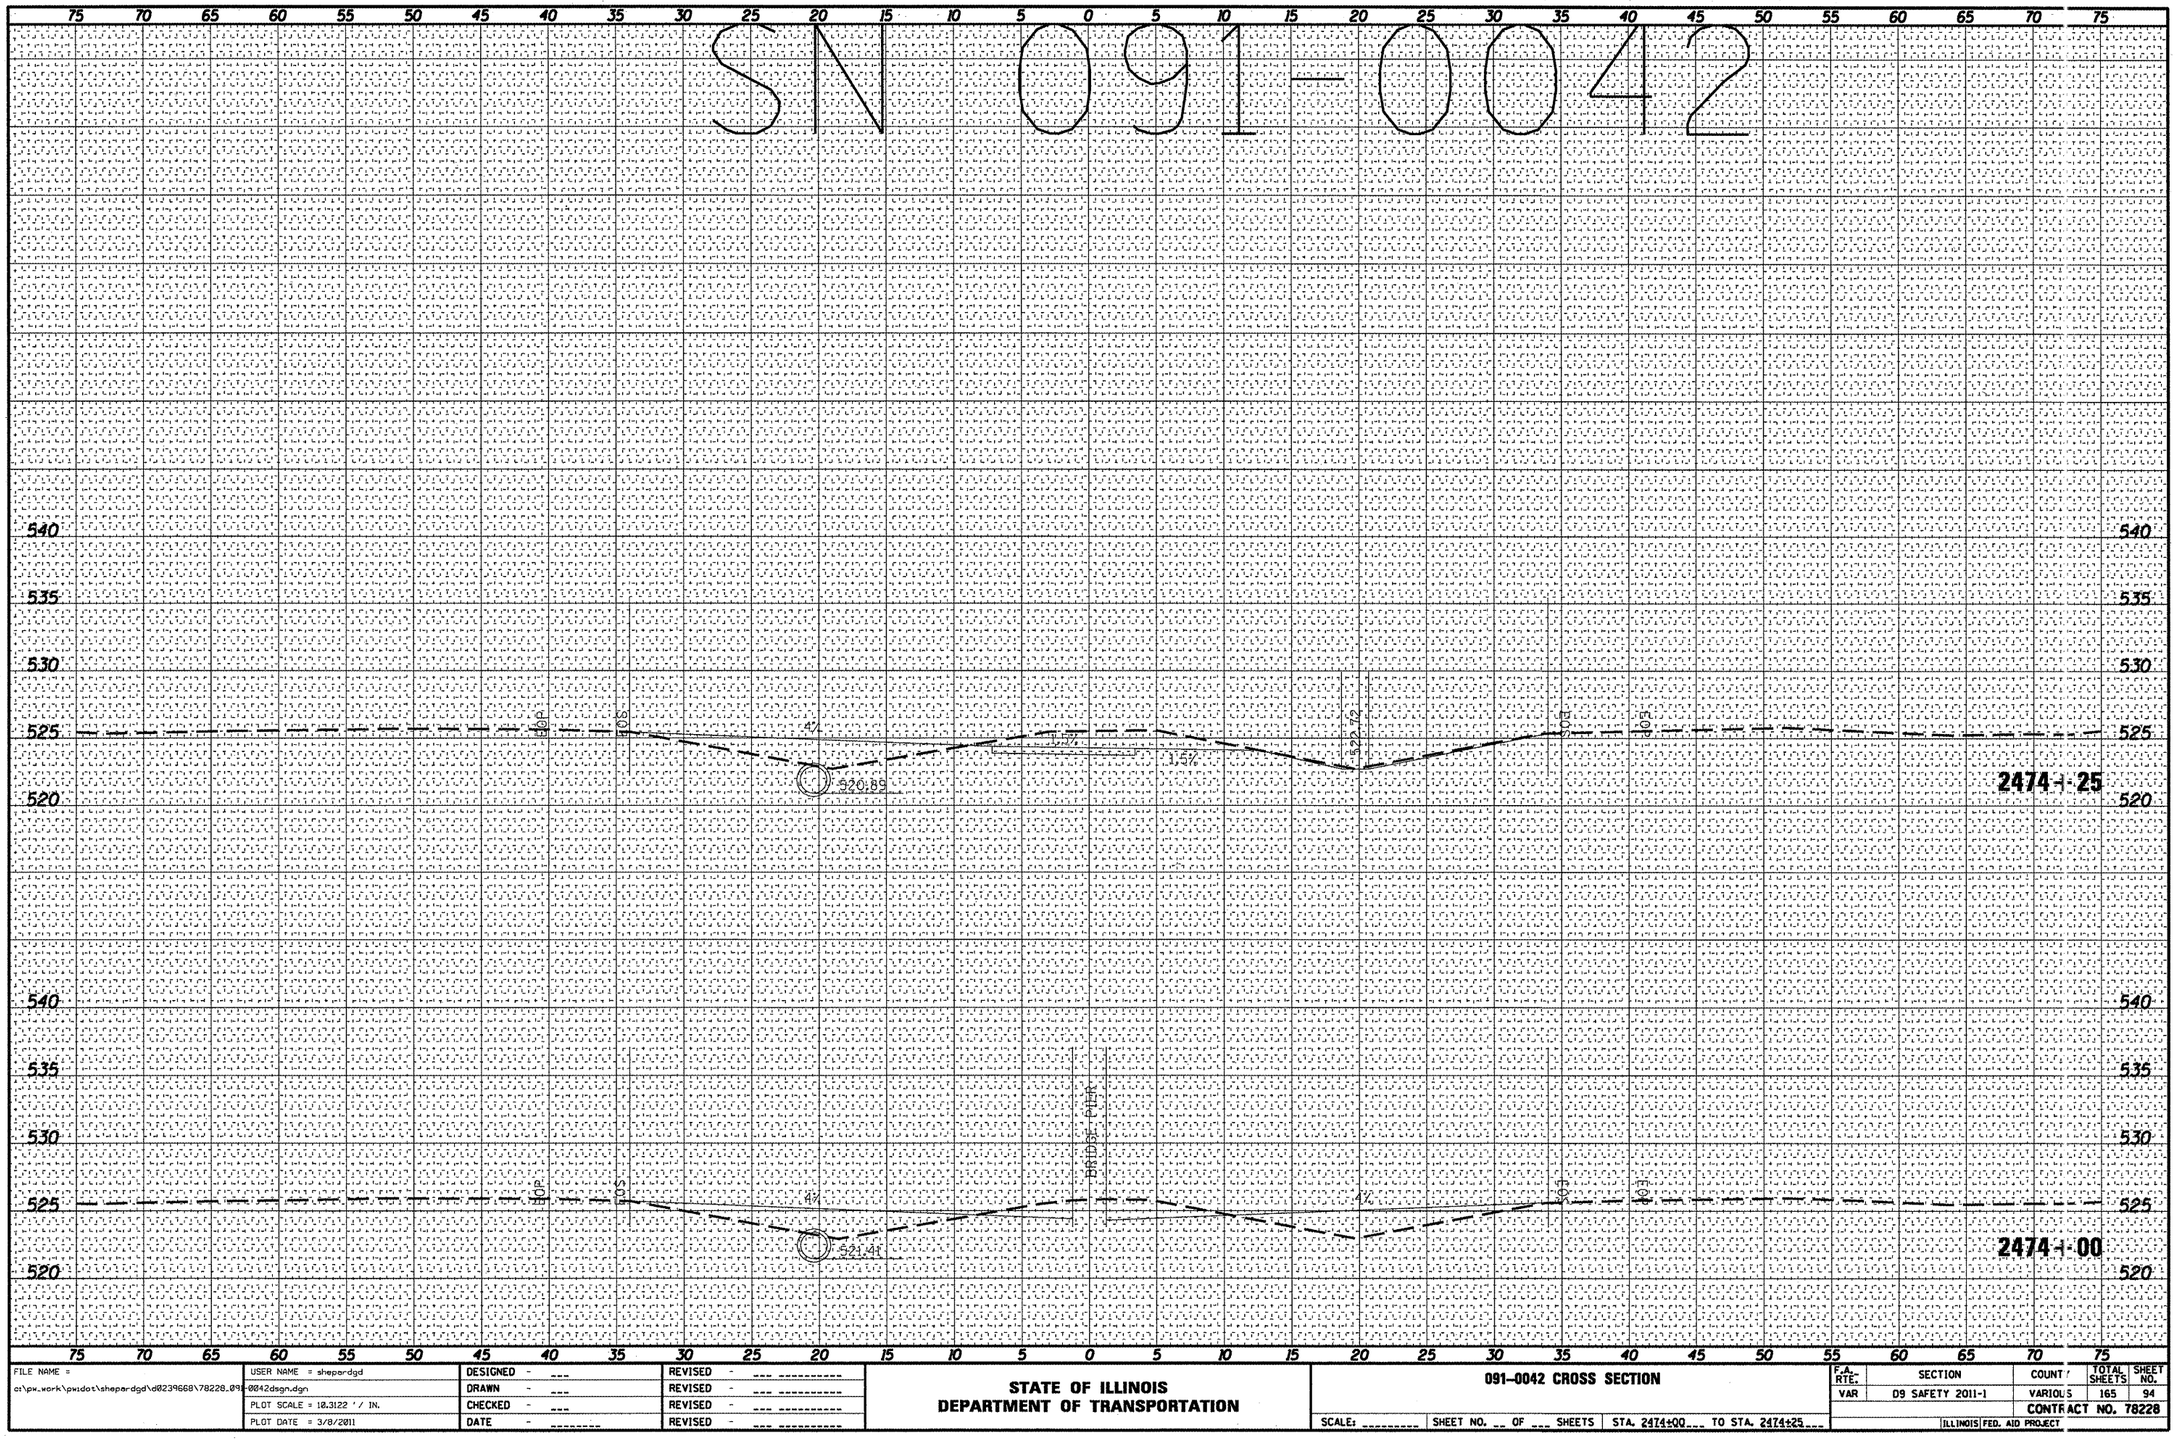


| | | | | | | | |
|---|---|---|---|---|---|---|---|
| FILE NAME = | USER NAME = shepardgd | DESIGNED - --- | REVISED - --- | STATE OF ILLINOIS DEPARTMENT OF TRANSPORTATION | 091-0042 CROSS SECTION | | |
| c:\pw_work\pwidot\shepardgd\d0239668\78228_091-0042dsgn.dgn | | DRAWN - --- | REVISED - --- | | | | |
| | PLOT SCALE = 10.3122 ' / IN. | CHECKED - --- | REVISED - --- | | SCALE: --- | SHEET NO. -- OF --- SHEETS | STA. 2474+00 TO STA. 2474+25 |
| | PLOT DATE = 3/8/2011 | DATE - --- | REVISED - --- | | | | |

| F.A. RTE. | SECTION | COUNTY | TOTAL SHEETS | SHEET NO. |
|---|---|---|---|---|
| VAR | D9 SAFETY 2011-1 | VARIOUS | 165 | 94 |
| | | CONTRACT NO. 78228 | | |
| | ILLINOIS | FED. AID PROJECT | | |