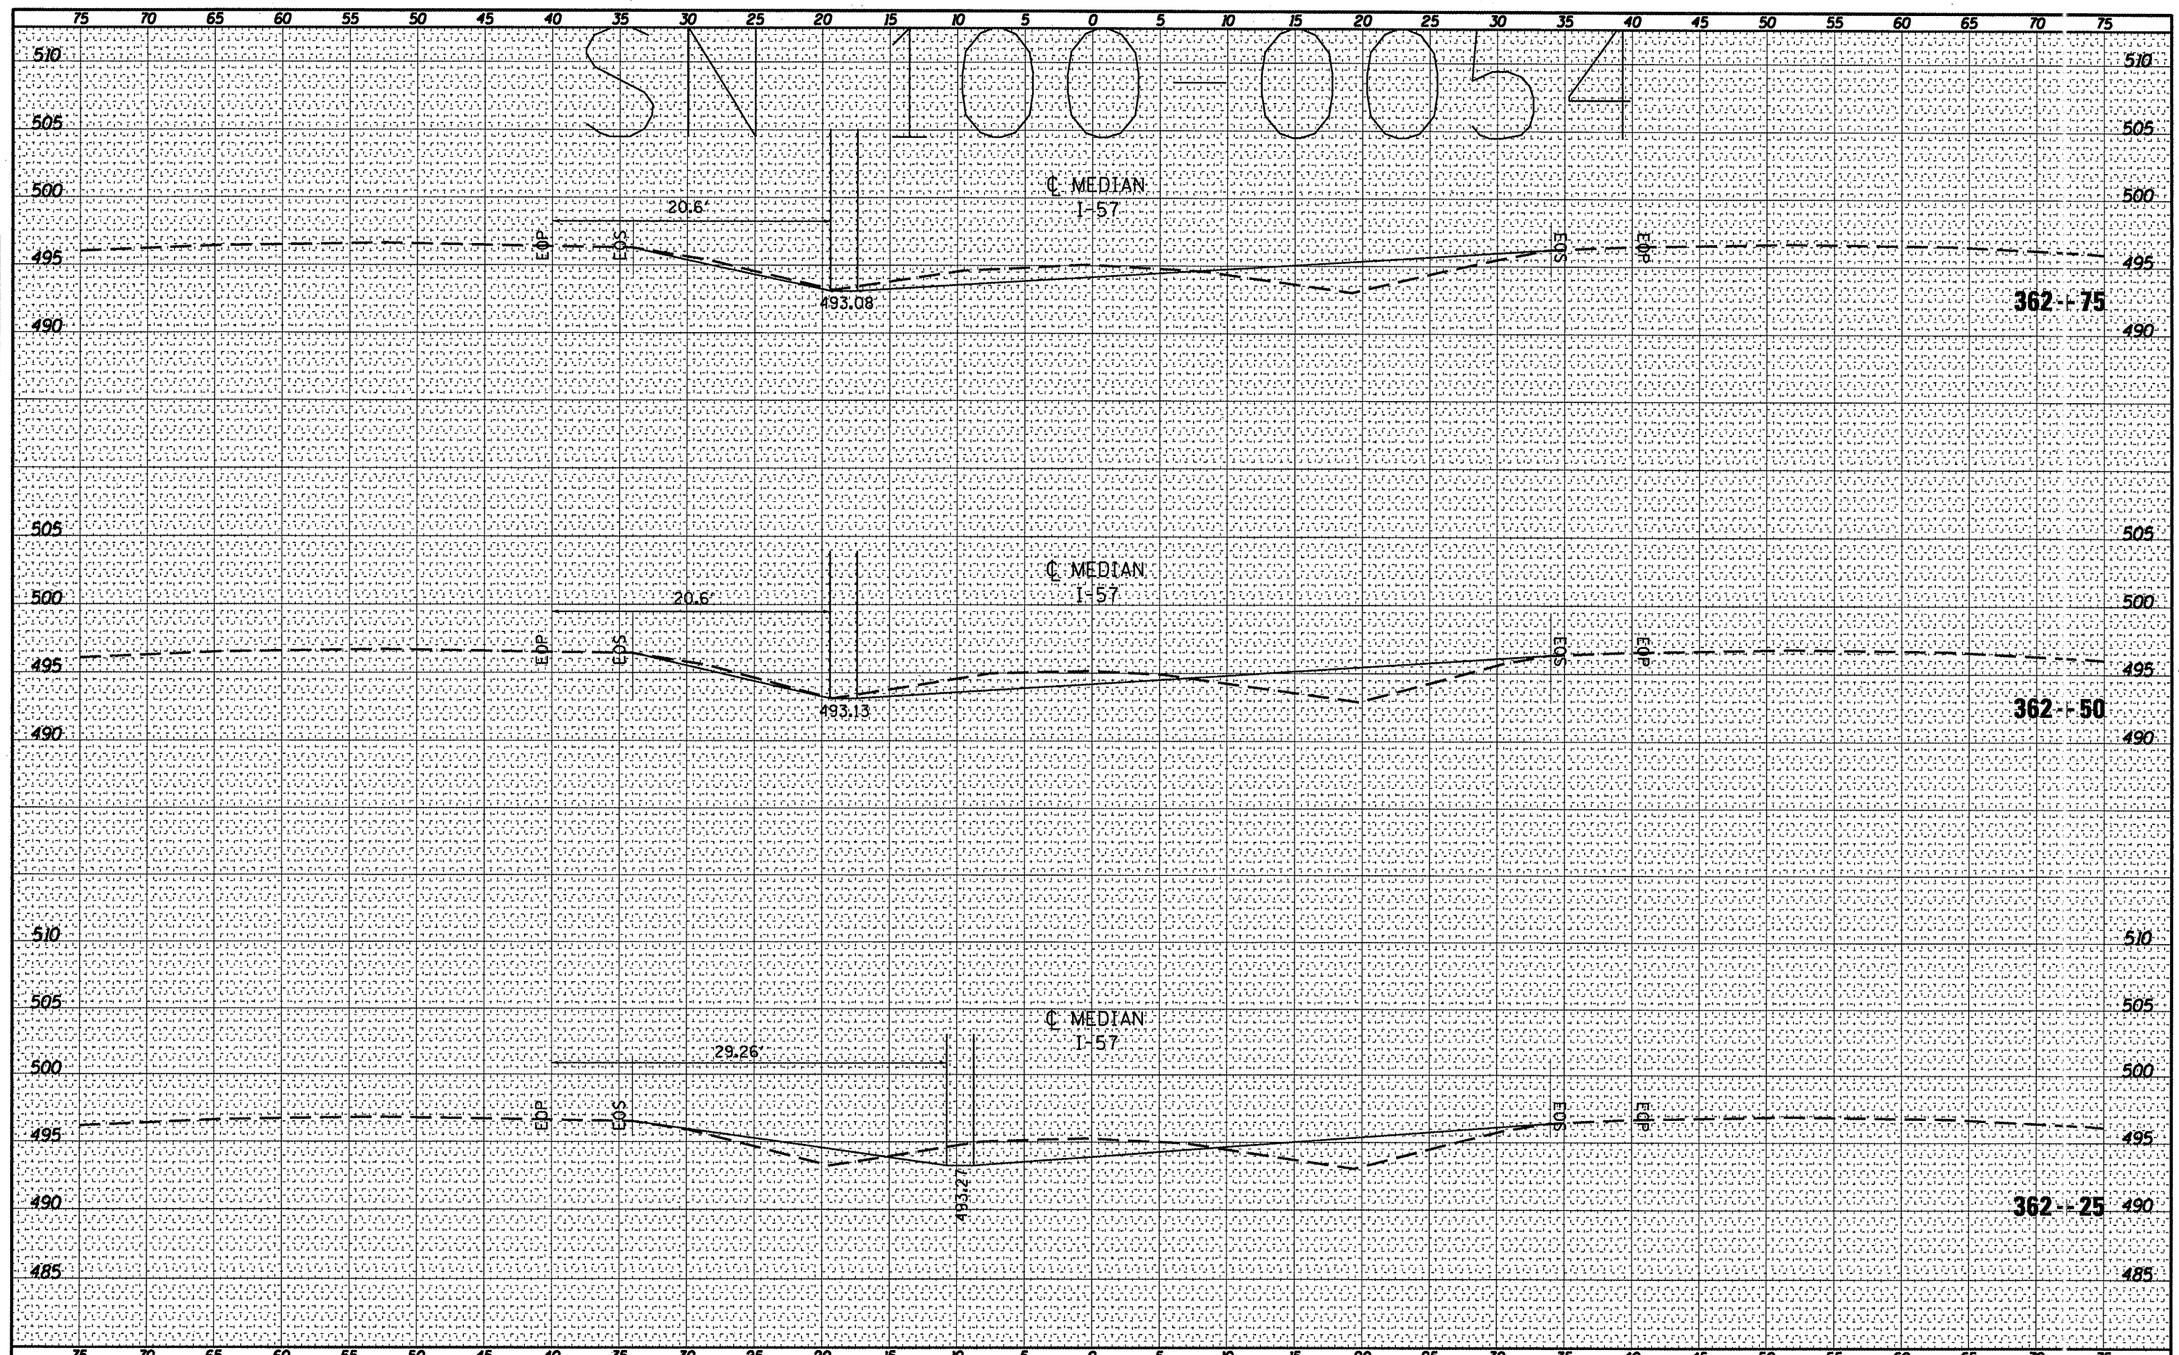

FINAL SURVEY	SURVEYED	BY	DATE
	PLOTTED		
NOTE BOOK	TEMPLATE		
NO.	AREAS CHECKED		

ORIGINAL SURVEY	SURVEYED	BY	DATE
	PLOTTED		
NOTE BOOK	TEMPLATE		
NO.	AREAS CHECKED		

FILE NAME = c:\pw_work\pwidot\shepardgd\d0239668\78228_100-0054dsgn.dgn	USER NAME = shepardgd	DESIGNED - ---	REVISED - ---
		DRAWN - ---	REVISED - ---
	PLOT SCALE = 10.3122 ' / IN.	CHECKED - ---	REVISED - ---
	PLOT DATE = 3/8/2011	DATE - --------	REVISED - ---

STATE OF ILLINOIS
DEPARTMENT OF TRANSPORTATION

100-0054 CROSS SECTION

SCALE: _____ | SHEET NO. __ OF ___ SHEETS | STA. 362+25____ TO STA. 362+75____

F.A. RTE.	SECTION	COUNTY	TOTAL SHEETS	SHEET NO.
VAR	D9 SAFETY 2011-1	VARIOUS	165	141
		CONTRACT NO. 78228		
		ILLINOIS FED. AID PROJECT		