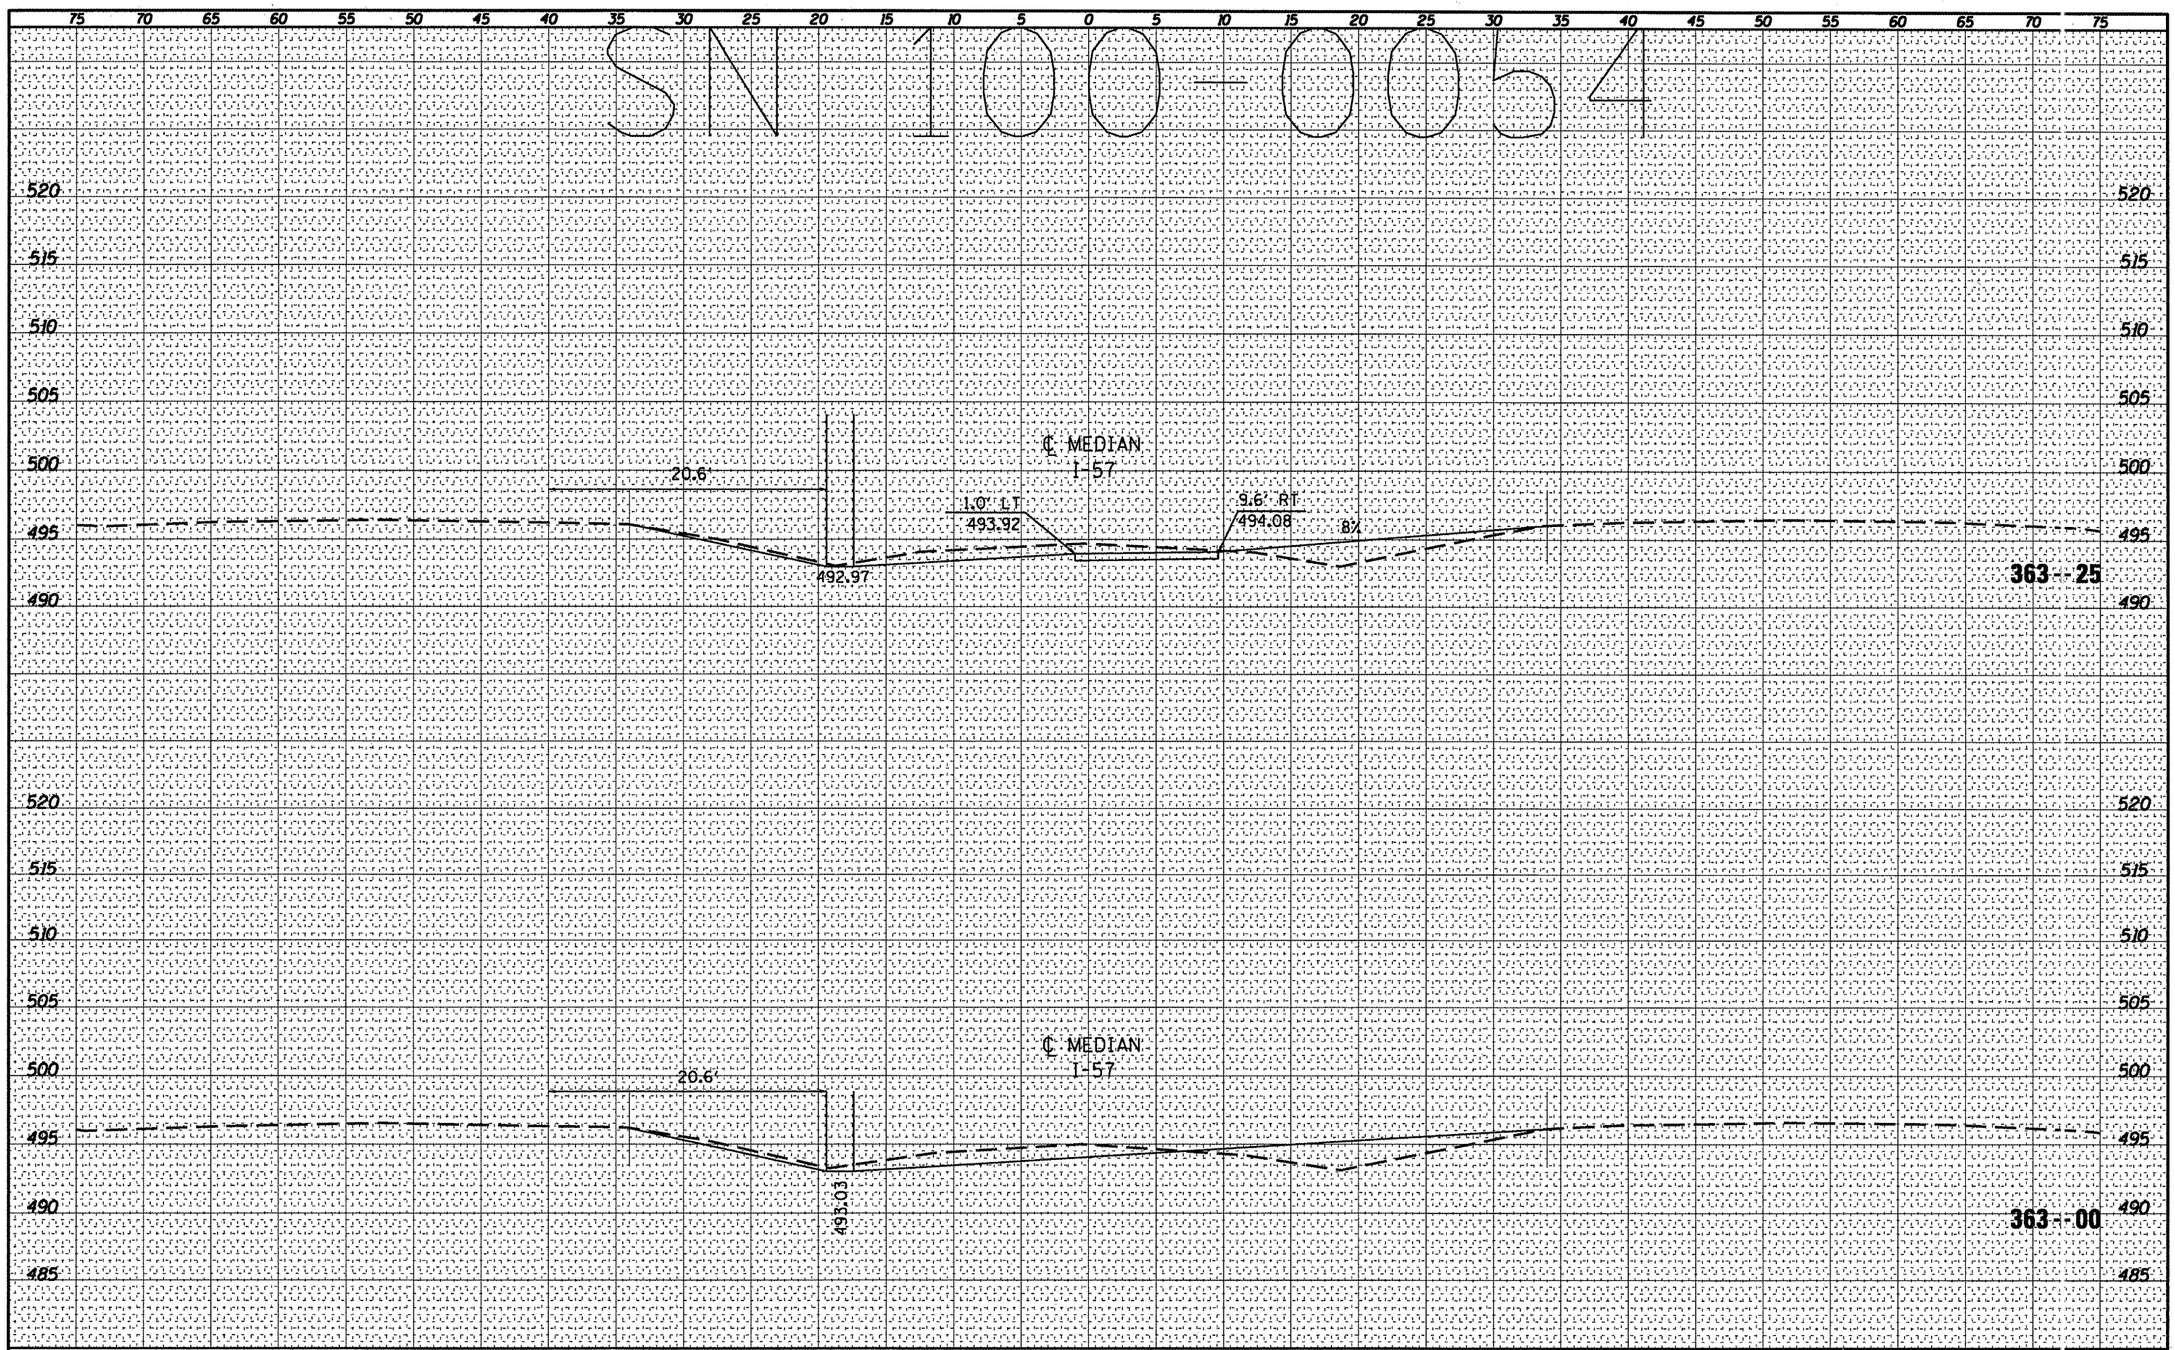

FINAL SURVEY	BY	DATE
SURVEYED		
PLOTTED		
TEMPLATE		
AREAS		
AREAS CHECKED		
NOTE BOOK NO.		

ORIGINAL SURVEY	BY	DATE
SURVEYED		
PLOTTED		
TEMPLATE		
AREAS		
AREAS CHECKED		
NOTE BOOK NO.		

FILE NAME =
c:\pw_work\pwidot\sheperdgd\d0239668\78228_100-0054dsgn.dgn

USER NAME = sheperdgd
PLOT SCALE = 10.3122 ' / IN.
PLOT DATE = 3/4/2011

DESIGNED - ___
DRAWN - ___
CHECKED - ___
DATE - _____

REVISED - ___
REVISED - ___
REVISED - ___
REVISED - ___

STATE OF ILLINOIS
DEPARTMENT OF TRANSPORTATION

100-0054 CROSS SECTION

SCALE: _____ | SHEET NO. __ OF ___ SHEETS | STA. 363+00 ___ TO STA. 363+25 ___

F.A. RTE.	SECTION	COUNTY	TOTAL SHEETS	SHEET NO.
VAR	D9 SAFETY 2011-1	VARIOUS	165	142
		CONTRACT NO. 78228		

ILLINOIS FED. AID PROJECT