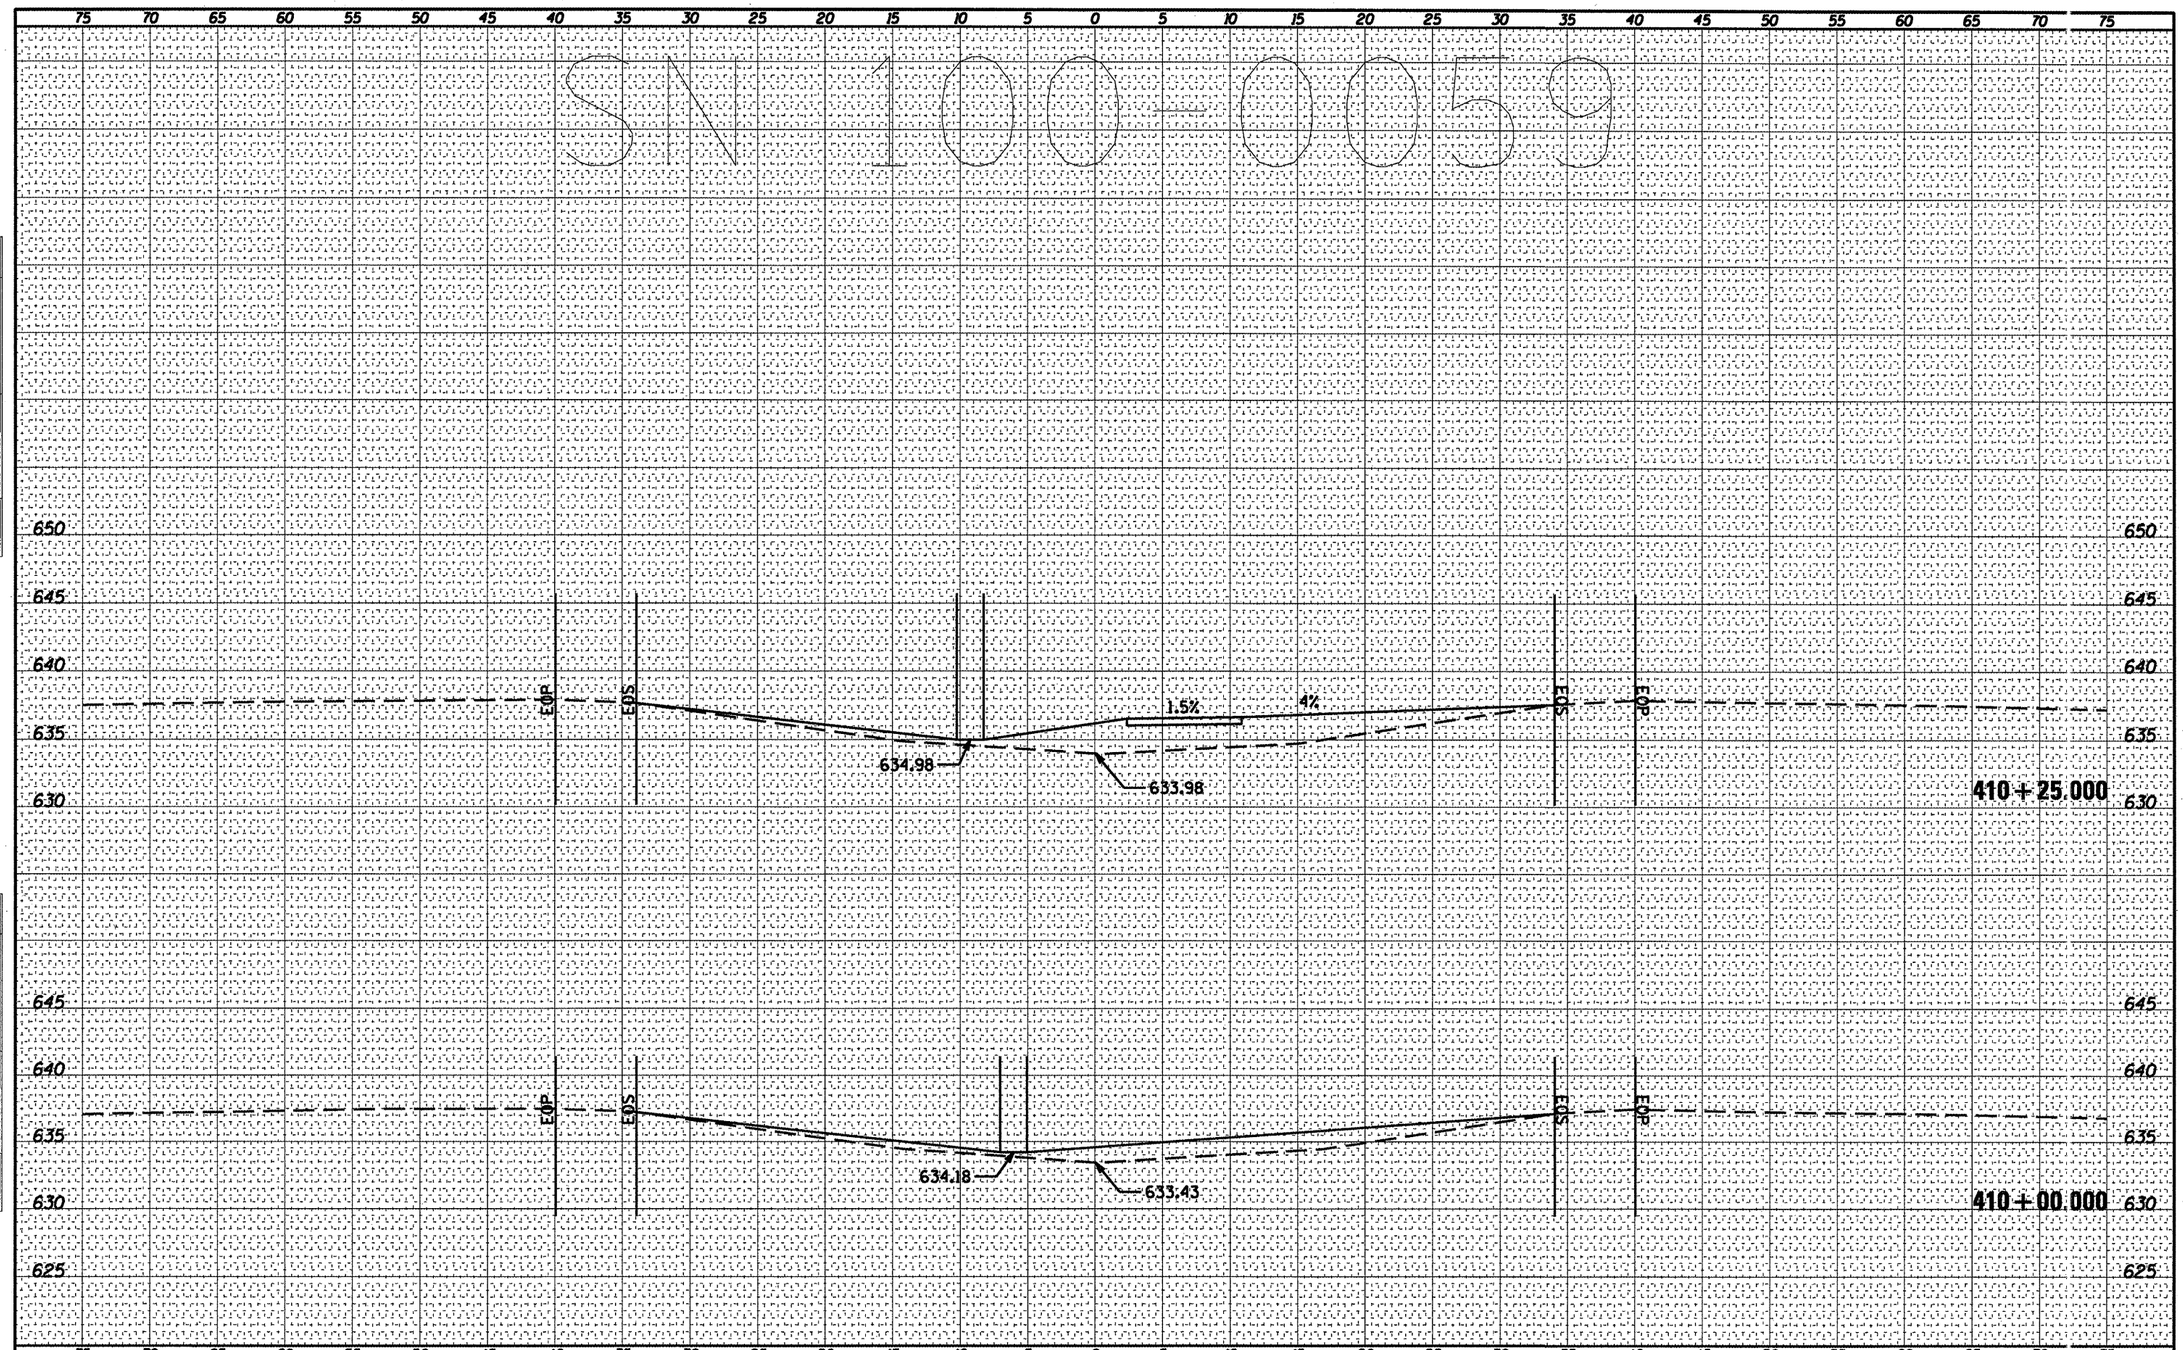

FINAL SURVEY	BY	DATE
SURVEYED		
PLOTTED		
TEMPLATE		
AREAS		
AREAS CHECKED		
NOTE BOOK NO.		

ORIGINAL SURVEY	BY	DATE
SURVEYED		
PLOTTED		
TEMPLATE		
AREAS		
AREAS CHECKED		
NOTE BOOK NO.		

FILE NAME =
c:\pw_work\pwidot\sheparddgd\d0239668\78228_100-0059dsgn.dgn

USER NAME = sheparddgd
PLOT SCALE = 10.3122 ' / IN.
PLOT DATE = 3/8/2011

DESIGNED -	---	REVISED -
DRAWN -	---	REVISED -
CHECKED -	---	REVISED -
DATE -	_____	REVISED -

STATE OF ILLINOIS
DEPARTMENT OF TRANSPORTATION

100-0059 CROSS SECTION

SCALE: _____ | SHEET NO. __ OF ___ SHEETS | STA. 410+00.000 TO STA. 410+25.000

F.A. RTE.	SECTION	COUNTY	TOTAL SHEETS	SHEET NO.
VAR	D9 SAFETY 2011-1	VARIOUS	165	154

CONTRACT NO. 78228

ILLINOIS FED. AID PROJECT