PLAN

SURVEYED	BY
PLOTTED	DATE
ALIGNMENT CHECKED	
BY: OF BY: CHECKED	
ROAD FILE NAME	
NOTE BOOK	
NO.	

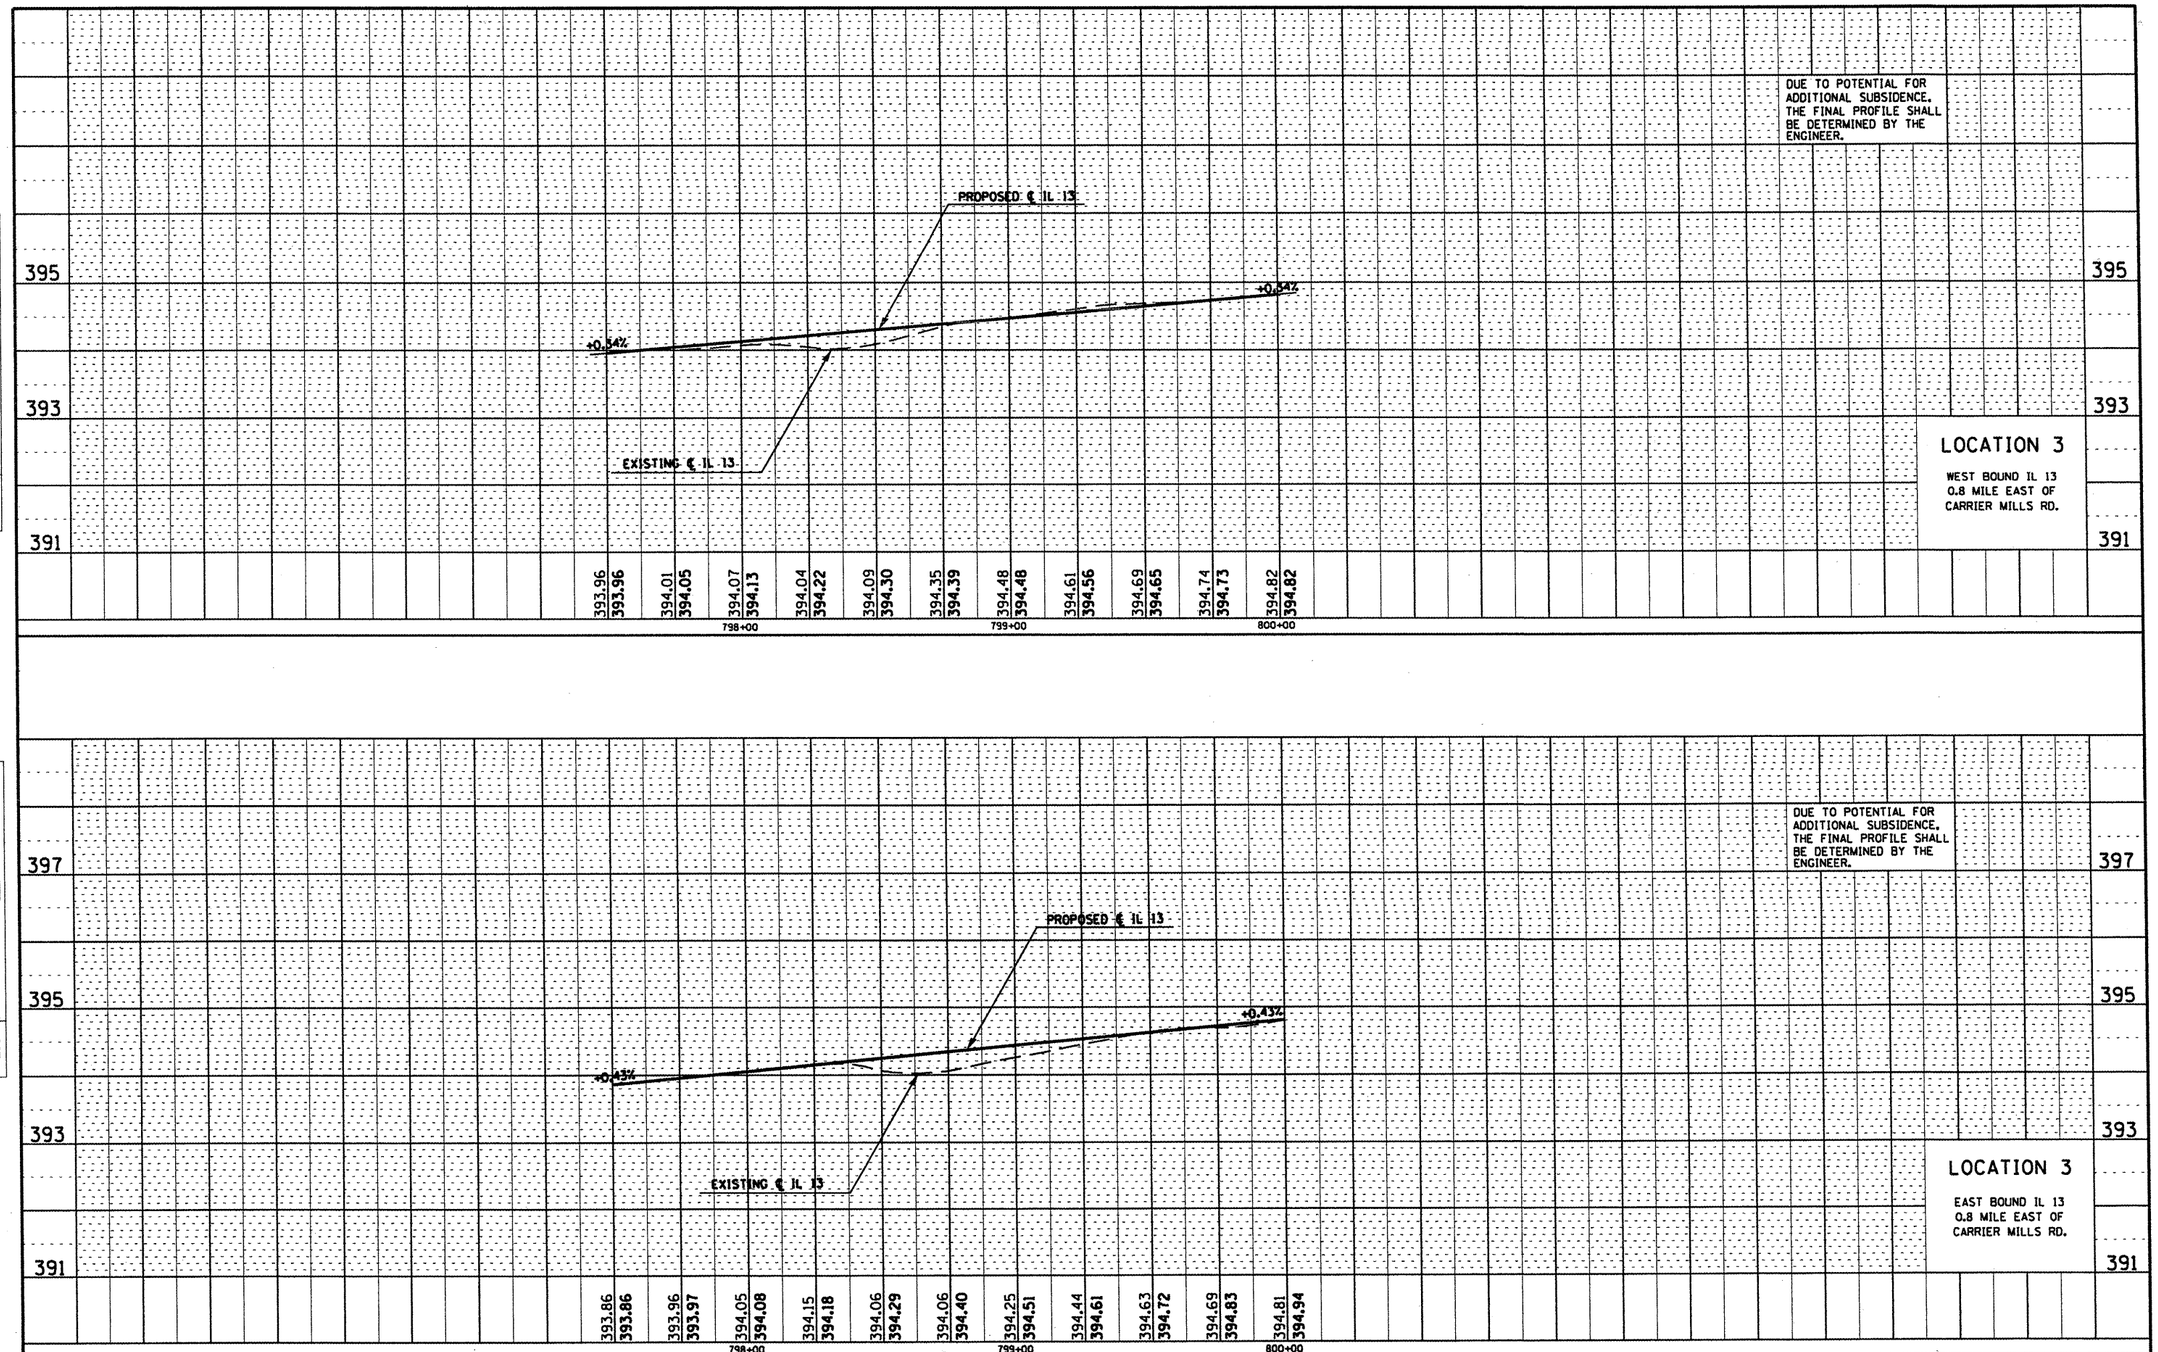

PROFILE

SURVEYED	BY
PLOTTED	DATE
ALIGNMENT CHECKED	
RAILROAD NOTED	
STRUCTURE ROTATING CKPKD	
NOTE BOOK	
NO.	

FILE NAME = c:\pw_work\pwidot\bradleytf\d0256064\78238-sheets.dgn	USER NAME = Bradleytf	DESIGNED -	REVISED -
		DRAWN -	REVISED -
	PLOT SCALE = 51.5915 ' / IN.	CHECKED -	REVISED -
	PLOT DATE = 4/1/2011	DATE -	REVISED -

STATE OF ILLINOIS
DEPARTMENT OF TRANSPORTATION

PROFILE SHEET LOCATION 3

SCALE: | SHEET NO. OF SHEETS | STA. | TO STA.

F.A. RTE.	SECTION	COUNTY	TOTAL SHEETS	SHEET NO.
	09 CM RESURFACING 2011	VARIOUS	64	19
		CONTRACT NO. 78238		
	ILLINOIS FED. AID PROJECT			