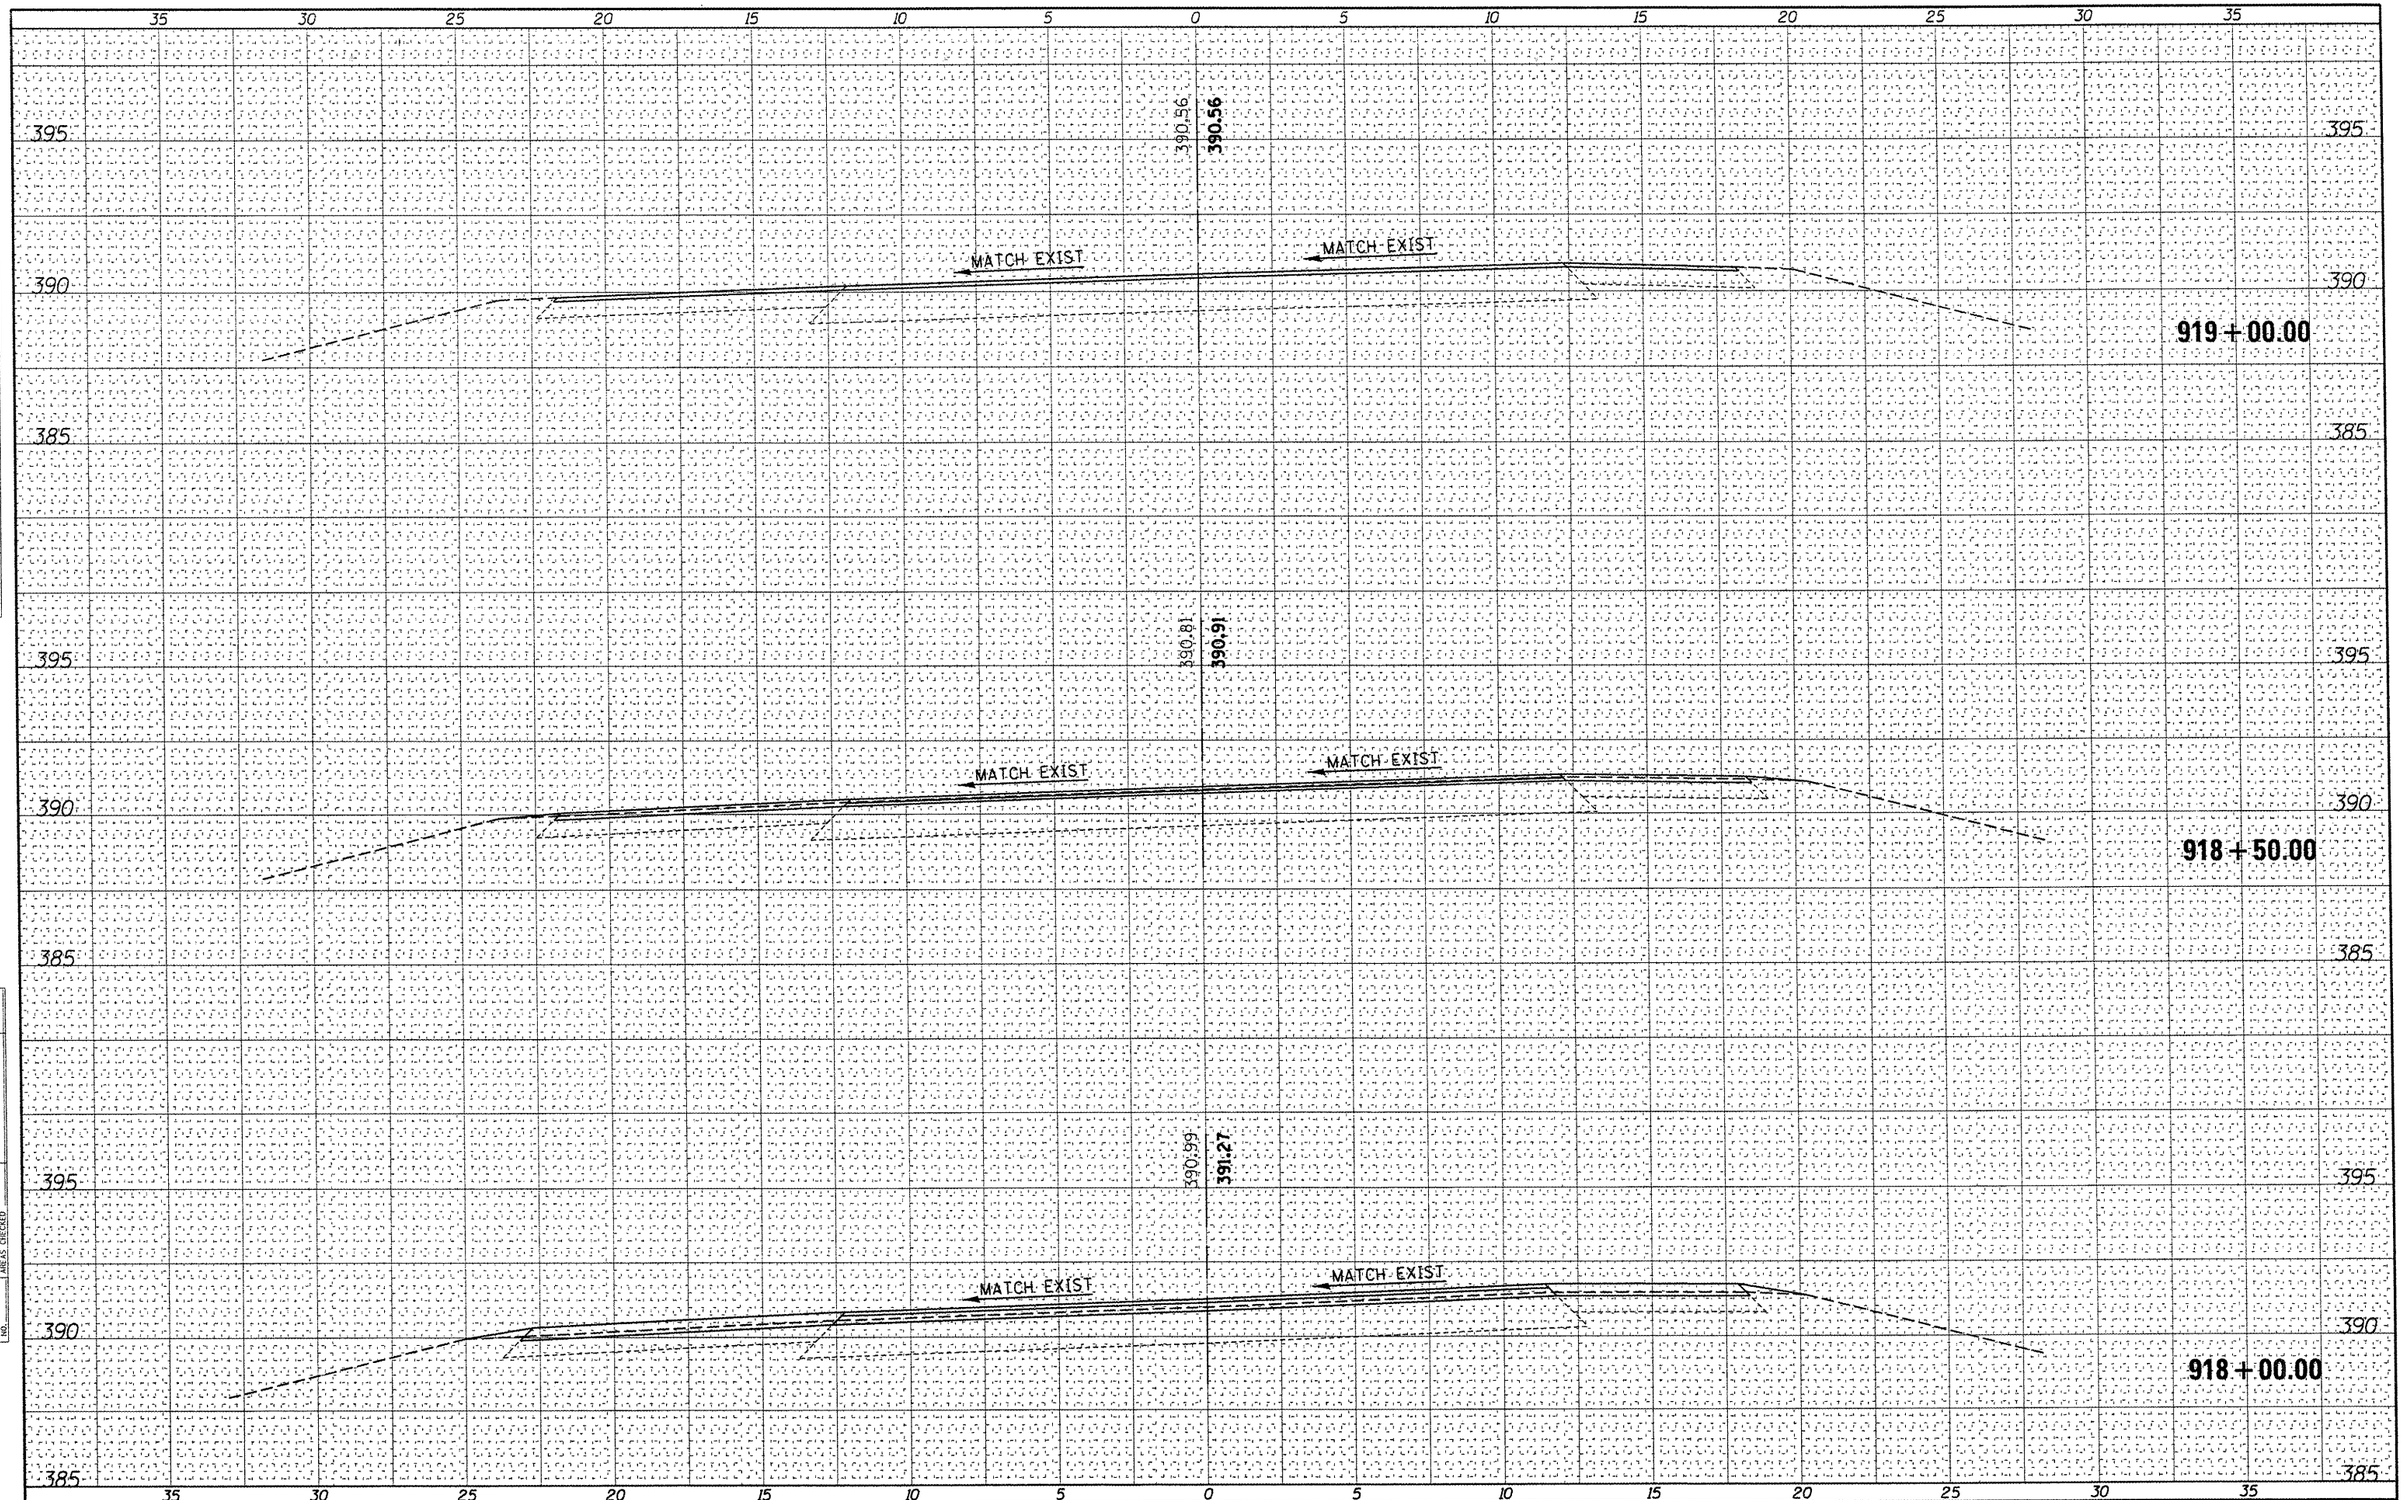

FINAL SURVEY	BY	DATE
NOTE BOOK	SURVEYED	
NO.	PLOTTED	
	TEMPLATE	
	AREAS	
	AREAS CHECKED	

ORIGINAL SURVEY	BY	DATE
NOTE BOOK	SURVEYED	
NO.	PLOTTED	
	TEMPLATE	
	AREAS	
	AREAS CHECKED	

FILE NAME =	USER NAME = needhamlm	DESIGNED -	REVISED -
c:\pw_work\pwidot\dickersonlm\d0256064\78238-xs-LOC3-sht.dgn		DRAWN -	REVISED -
	PLOT SCALE = 5.000 ' / IN.	CHECKED -	REVISED -
	PLOT DATE = 4/1/2011	DATE -	REVISED -

STATE OF ILLINOIS
DEPARTMENT OF TRANSPORTATION

IL 13 WB, LOCATION 3C
CROSS SECTIONS

SCALE: 1"=2.5' | SHEET NO. OF SHEETS | STA. 918+00.00 TO STA. 919+00.00

F.A.P. RTE.	SECTION	COUNTY	TOTAL SHEETS	SHEET NO.
332	CONT MAINT 2012	JACKSON	64	49
		CONTRACT NO. 78283		
	ILLINOIS FED. AID PROJECT			