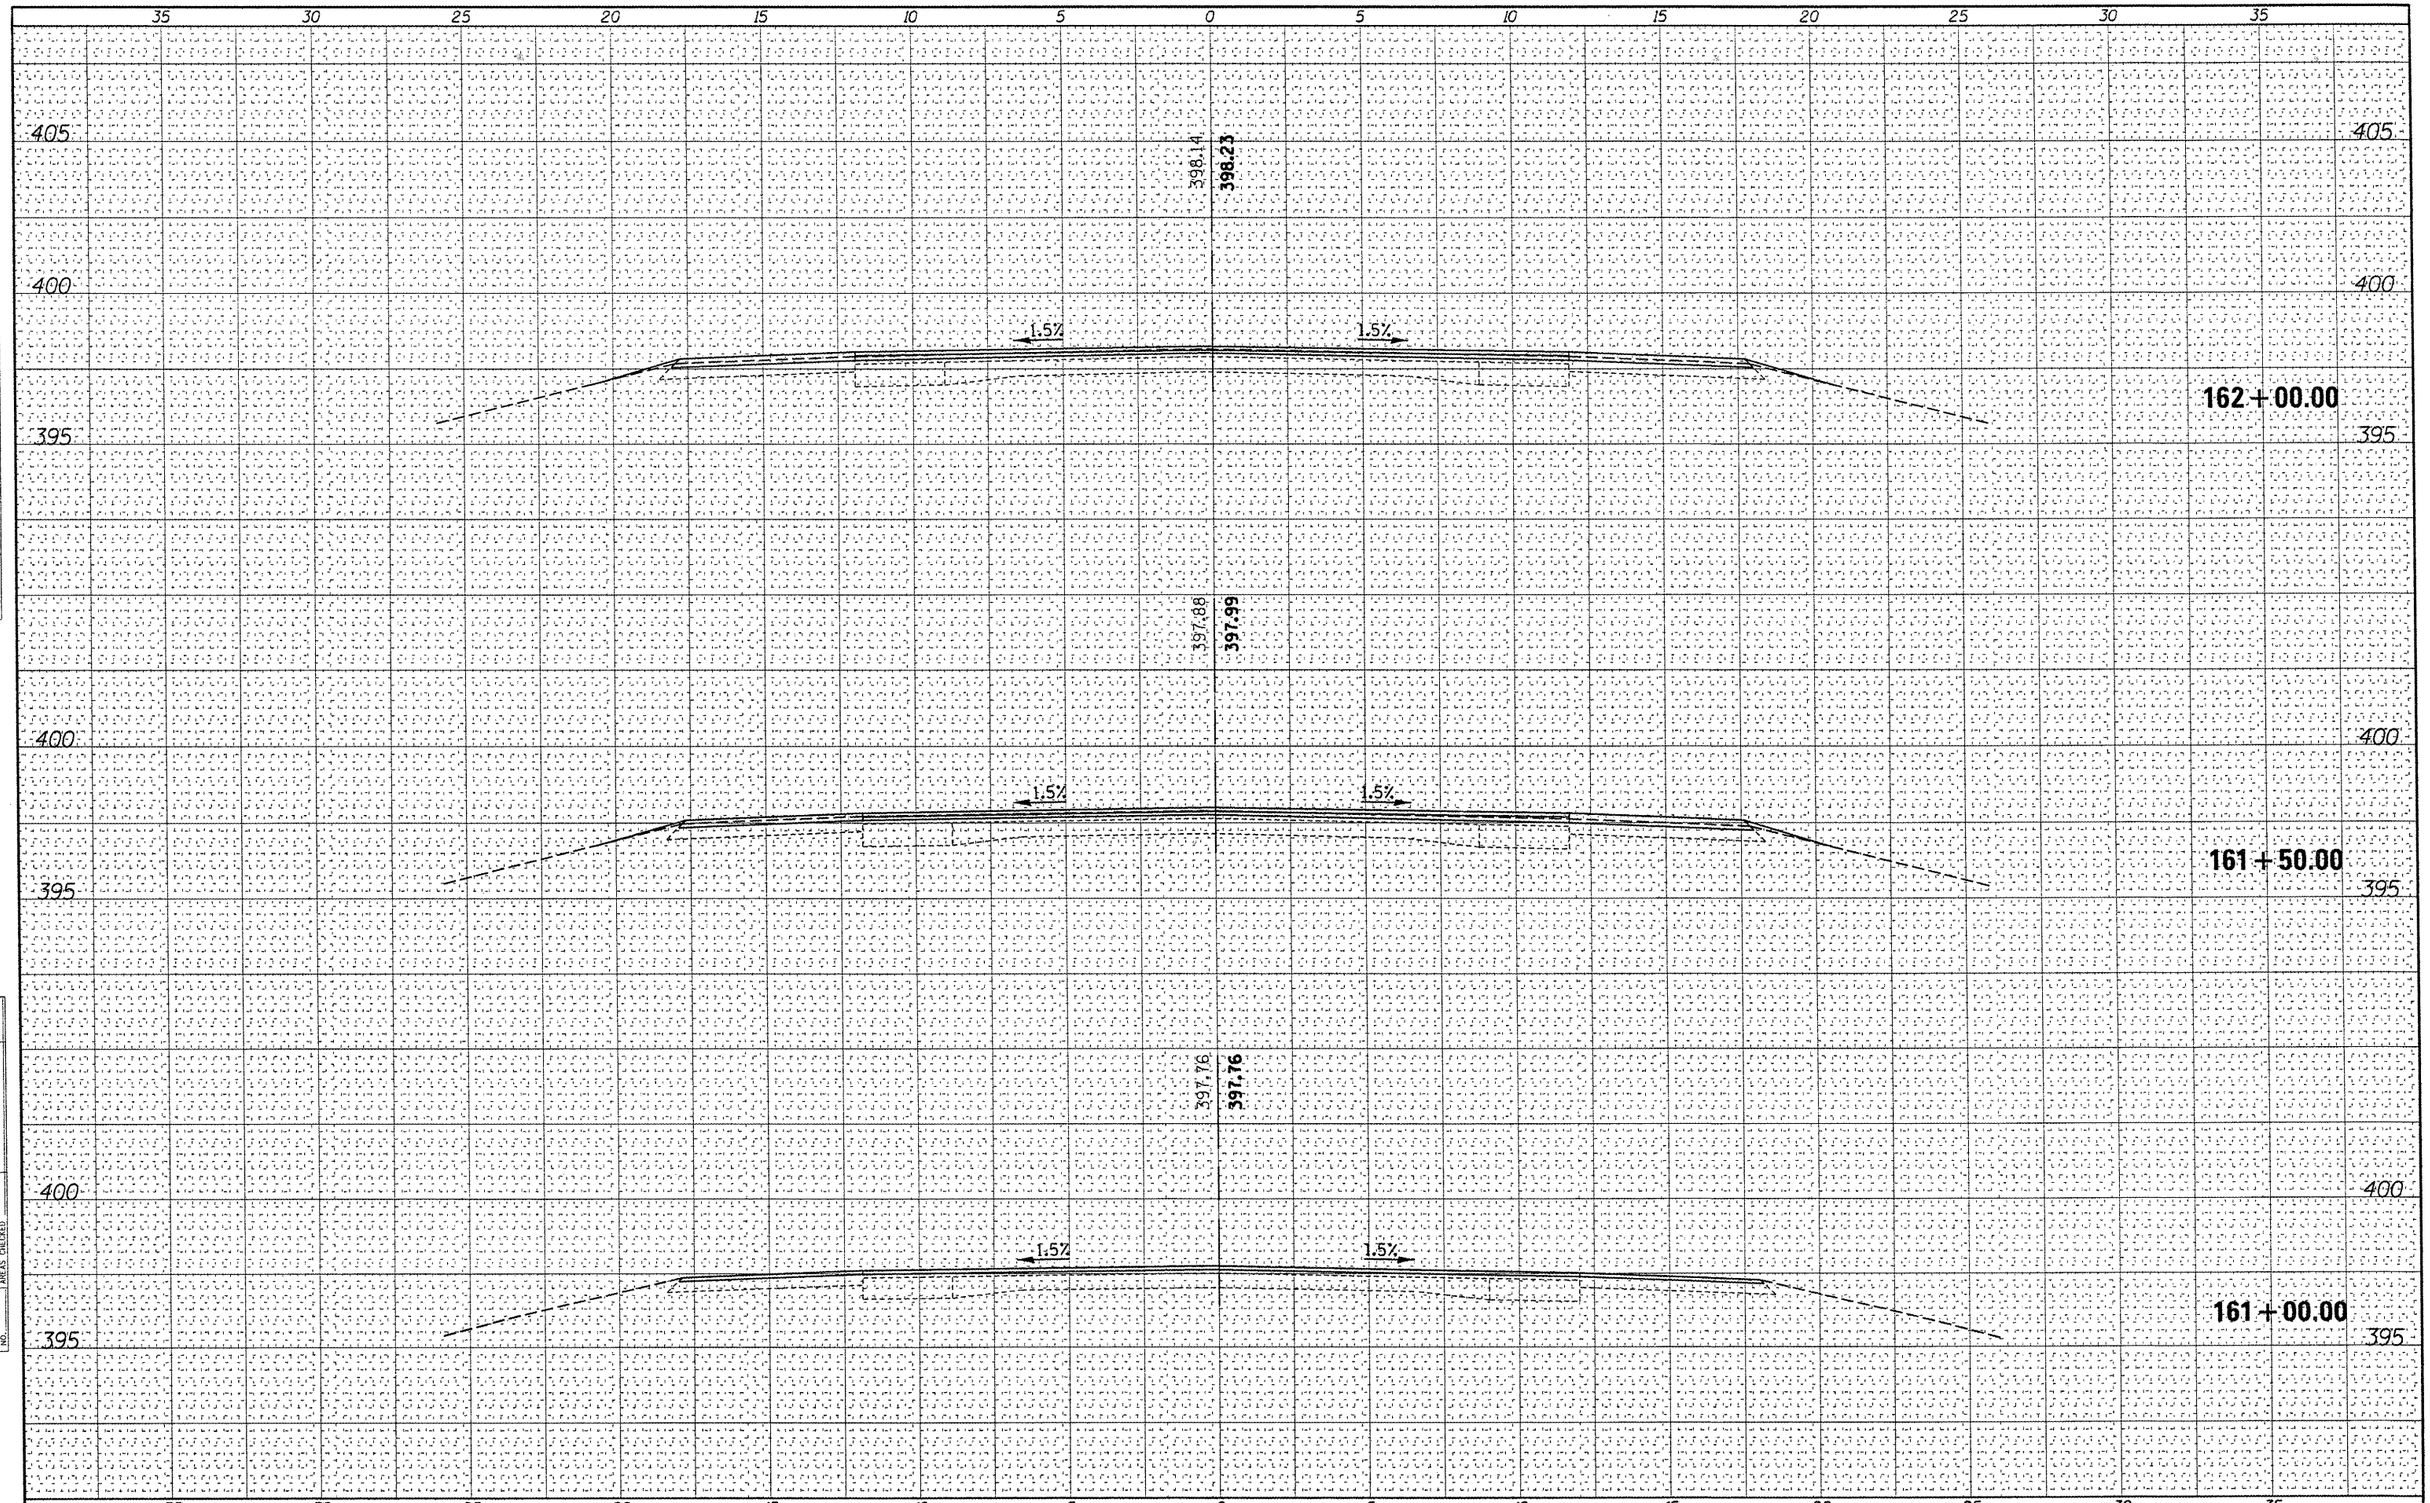

FINAL SURVEY		BY	DATE
NOTE BOOK	SURVEYED		
	PLOTTED		
	TEMPLATE		
	AREAS		
NO.	AREAS CHECKED		

ORIGINAL SURVEY		BY	DATE
NOTE BOOK	SURVEYED		
	PLOTTED		
	TEMPLATE		
	AREAS		
NO.	AREAS CHECKED		

FILE NAME = c:\pw_work\pwidot\dickersonlm\d0256064\78238-xs-LOC4-sht.dgn	USER NAME = needhamlm	DESIGNED -	REVISED -
		DRAWN -	REVISED -
	PLOT SCALE = 5.000 ' / IN.	CHECKED -	REVISED -
	PLOT DATE = 4/1/2011	DATE -	REVISED -

STATE OF ILLINOIS
DEPARTMENT OF TRANSPORTATION

US 45, LOCATION 4C & D
CROSS SECTIONS

SCALE: 1"=2.5' | SHEET NO. OF SHEETS | STA. 161+00.00 TO STA. 162+00.00

F.A. RTE.	SECTION	COUNTY	TOTAL SHEETS	SHEET NO.
	CONTRACT MAINTENANCE 2012	SALINE	64	54
		CONTRACT NO. 78238		
		ILLINOIS FED. AID PROJECT		