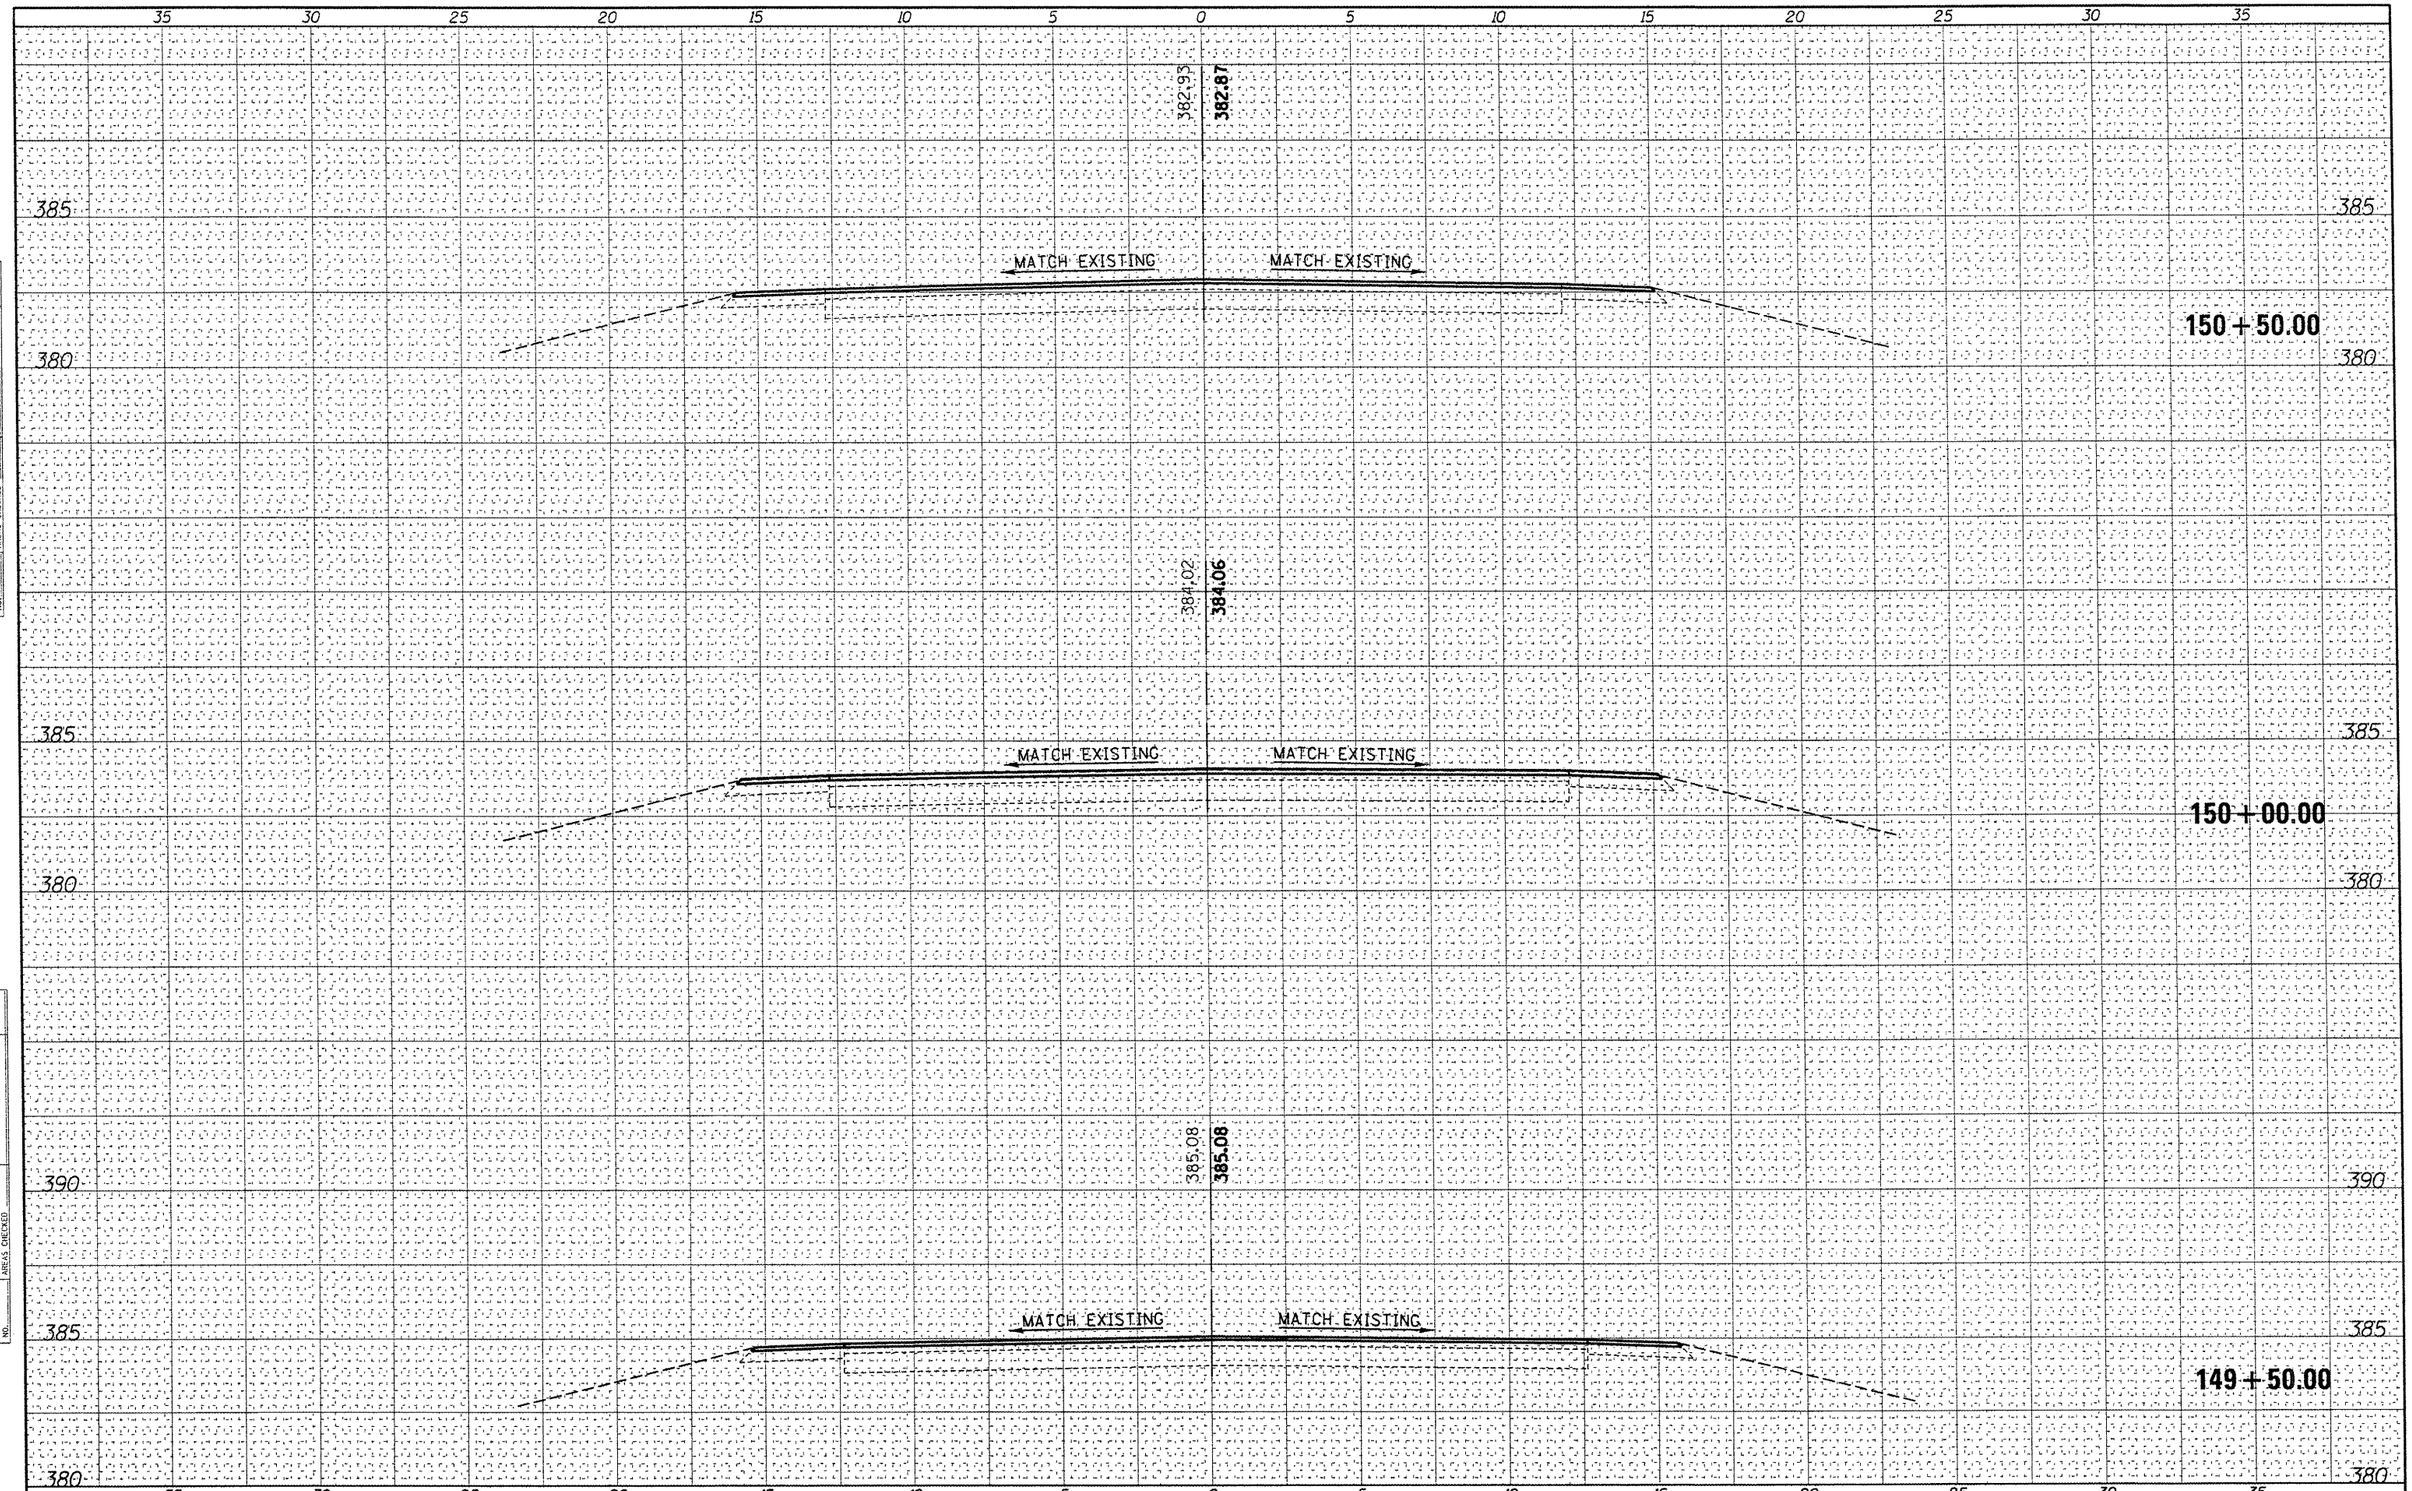

FINAL SURVEY — NOTE BOOK — NO. — SURVEYED — PLOTTED — TEMPLATE — AREAS — AREAS CHECKED — BY — DATE

ORIGINAL SURVEY — NOTE BOOK — NO. — SURVEYED — PLOTTED — TEMPLATE — AREAS — AREAS CHECKED — BY — DATE

FILE NAME = c:\pw_work\pwidot\dickersonlm\d0256064\78238-xs-LOCS-sht.dgn	USER NAME = needhamlm	DESIGNED -	REVISED -
		DRAWN -	REVISED -
	PLOT SCALE = 5.000 ' / IN.	CHECKED -	REVISED -
	PLOT DATE = 4/1/2011	DATE -	REVISED -

STATE OF ILLINOIS
DEPARTMENT OF TRANSPORTATION

US 45 S OF VIENNA, LOCATION 6
CROSS SECTIONS

SCALE: 1"=2.5' | SHEET NO. OF SHEETS | STA. 149+50.00 TO STA. 150+50.00

F.A. RTE.	SECTION	COUNTY	TOTAL SHEETS	SHEET NO.
	CONTRACT MAINTENANCE 2012	JOHNSON	64	61
		CONTRACT NO. 78238		
	ILLINOIS FED. AID PROJECT			