ROUTE	SECTION	COUNTY	TOTAL SHEETS	SHEET NUMBER
C.H. 49	08-00162-01-RS	VERMILION	39	32

Contract No. 91459

CONCRETE GUTTER DETAILS

LT STA 717+64 TO LT STA 720+00

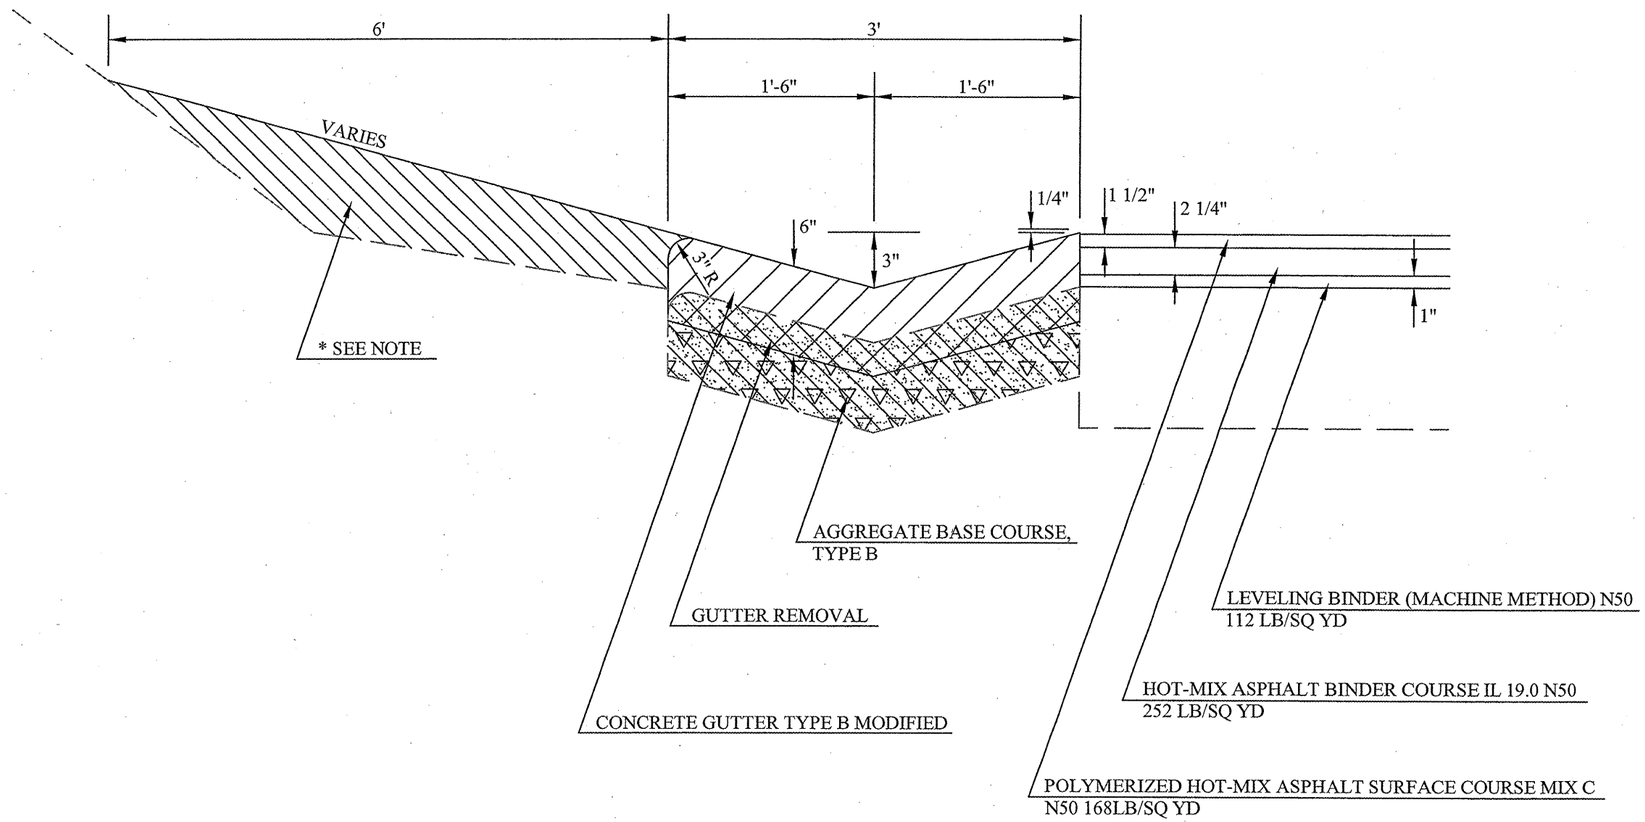

*NOTE: Furnishing Placement and Grading of Embankment Material Shall Be Considered as Incidental to The Contract Pay Item CONCRETE GUTTER TYPE B MODIFIED Estimated Quantity of Embankment Material: 14.0 Cu YD

ALLERTON-SIDELL RD. (CH 49) RESURFACING SECTION 08-00162-01-RS	Prepared by: Vermilion County Highway Dept. 2732 Batestown Road Oakwood, Illinois 61858 DSGN: GHS DRN: RST CHK: GHS DATE: 1/20/2010	NOT TO SCALE SPECIAL DETAIL