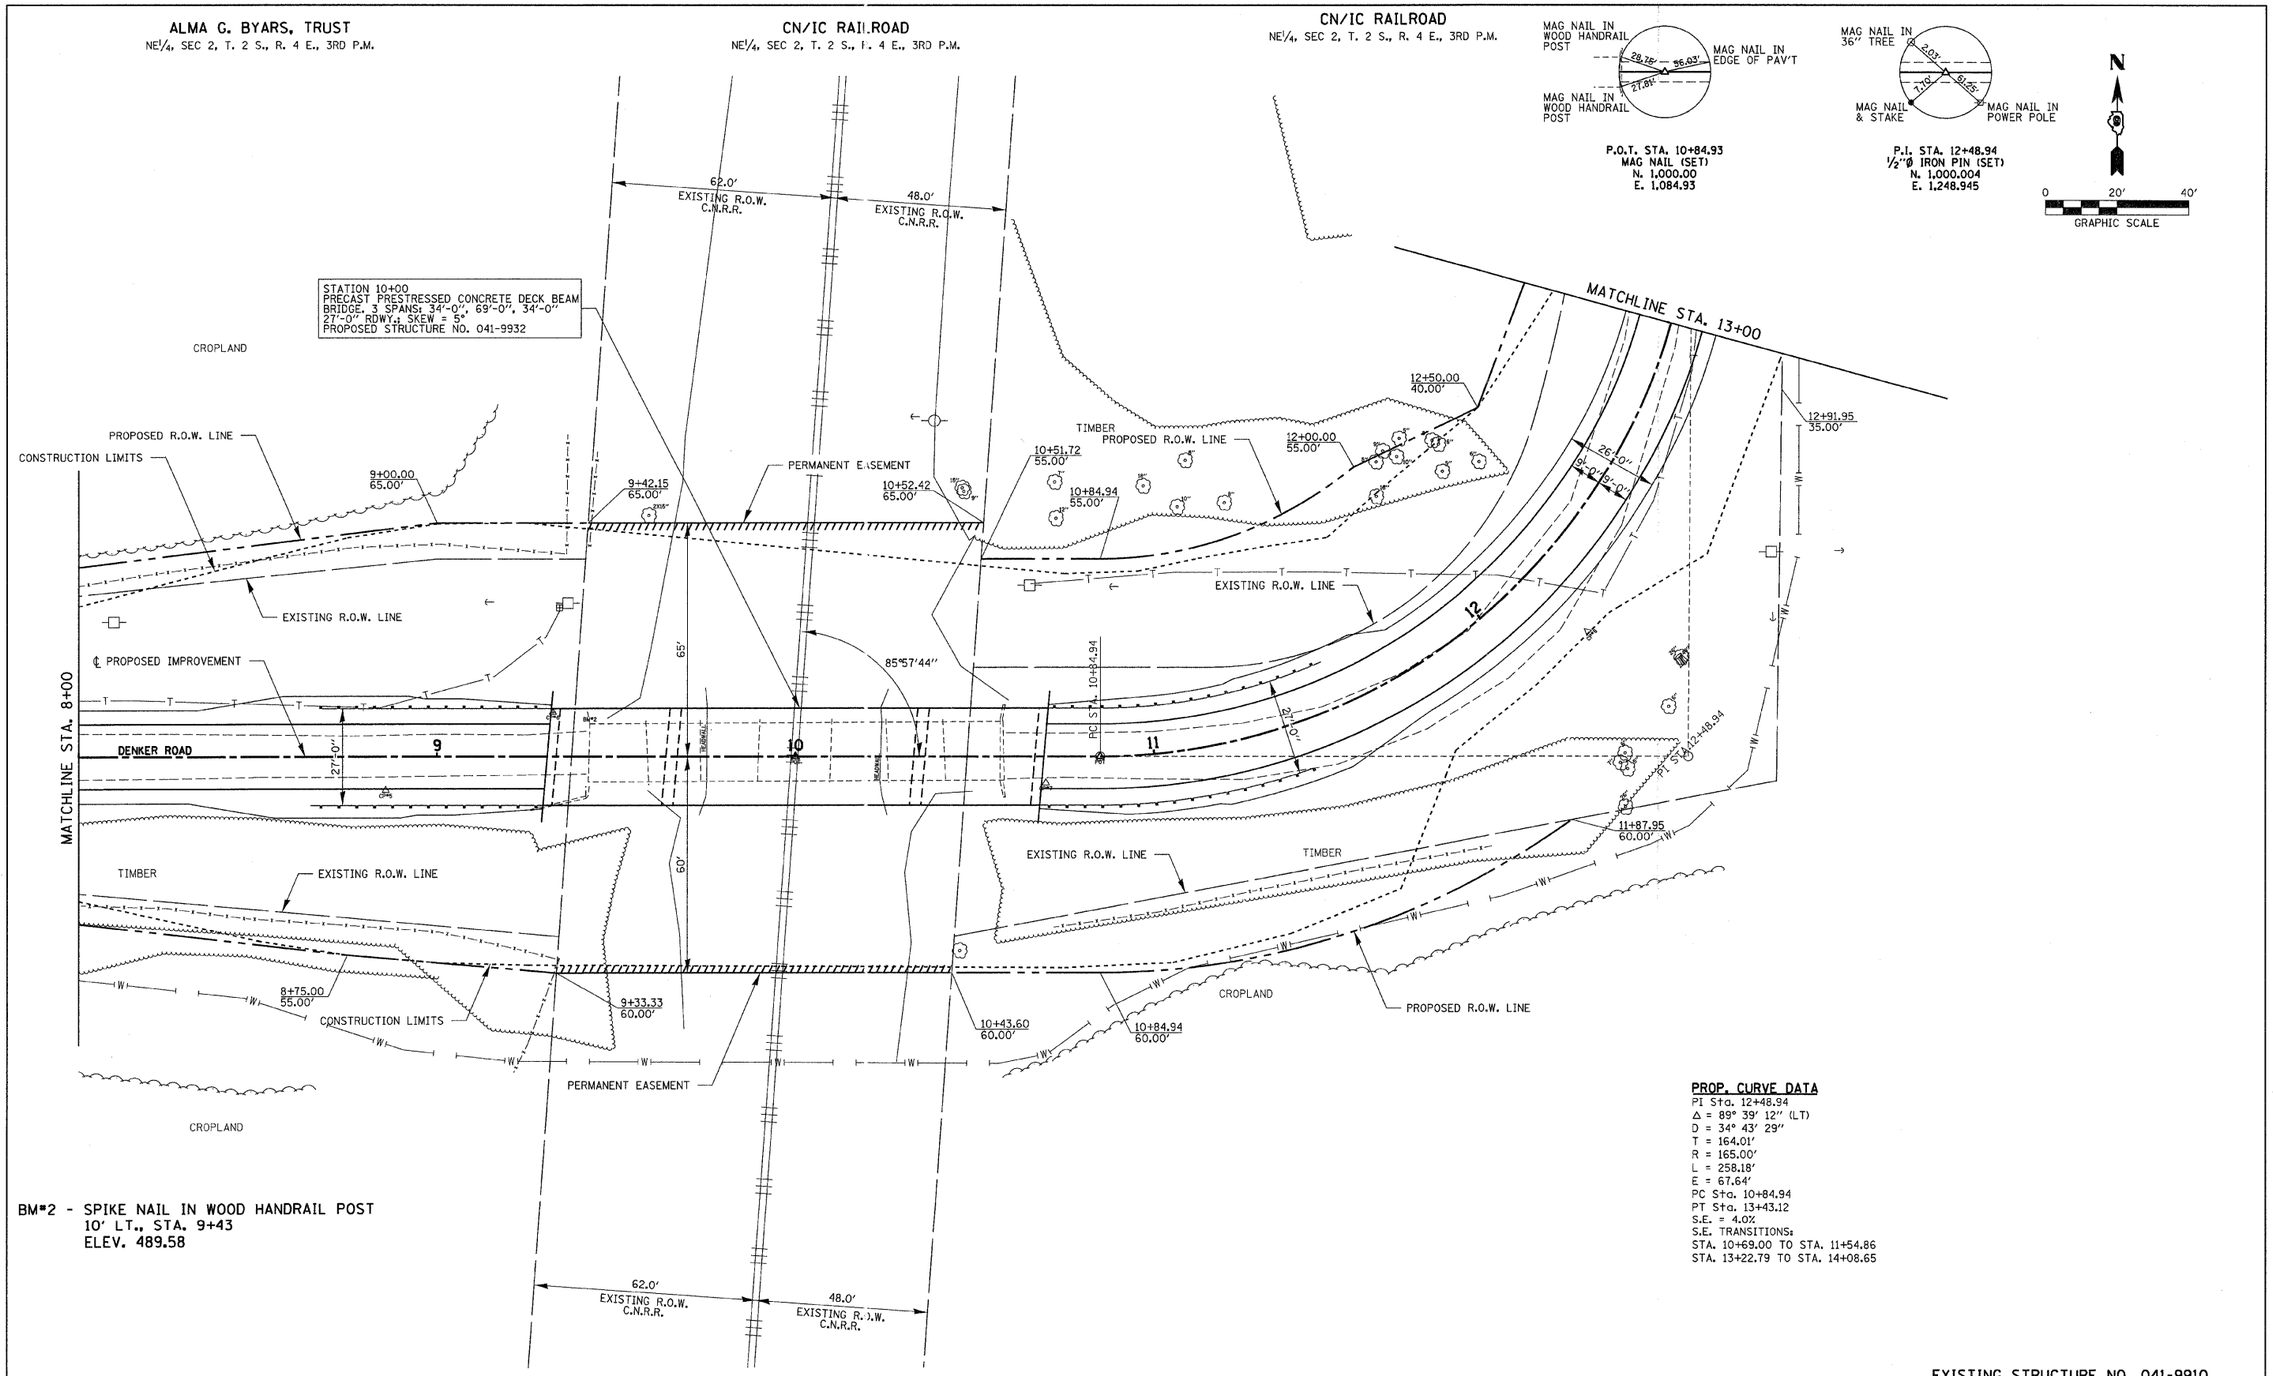

BM#2 - SPIKE NAIL IN WOOD HANDRAIL POST
10' LT., STA. 9+43
ELEV. 489.58

PROP. CURVE DATA
PI Sta. 12+48.94
Δ = 89° 39' 12" (LT)
D = 34° 43' 29"
T = 164.01'
R = 165.00'
L = 258.18'
E = 67.64'
PC Sta. 10+84.94
PT Sta. 13+43.12
S.E. = 4.0%
S.E. TRANSITIONS:
STA. 10+69.00 TO STA. 11+54.86
STA. 13+22.79 TO STA. 14+08.65

THOMAS J. SCHMUTZ & BEVERLY S. SCHMUTZ
NE¼, SEC 2, T. 2 S., R. 4 E., 3RD P.M.

CN/IC RAILROAD
NE¼, SEC 2, T. 2 S., R. 4 E., 3RD P.M.

THOMAS J. SCHMUTZ & BEVERLY S. SCHMUTZ
NE¼, SEC 2, T. 2 S., R. 4 E., 3RD P.M.

EXISTING STRUCTURE NO. 041-9910
STATION 10+00 - SEVEN SPAN TIMBER BEAM BRIDGE WITH TIMBER DECK ON TIMBER ABUTMENTS WITH TIMBER WINGWALLS AND TIMBER PIERS.
116.2 FC.-FC. ABUTS; 16.1' o.-o. DECK

FILE NAME = 090172-sht-pp2.dgn	USER NAME =	DESIGNED - L.F.S.	REVISED -
HAMPTON, LENZINI AND RENWICK, INC. 3065 STEVENSON DRIVE, SUITE 201 SPRINGFIELD, ILLINOIS 62703 ILLINOIS PROFESSIONAL DESIGN FIRM LS / PE / SE CORP. 184.000959		DRAWN - D.T.M.	REVISED -
	PLOT SCALE =	CHECKED - S.W.M.	REVISED -
	PLOT DATE = 2/4/2011	DATE - 05/19/10	REVISED -

STATE OF ILLINOIS
JEFFERSON COUNTY HIGHWAY DEPARTMENT

PLAN
DENKER ROAD

SCALE: H20 | SHEET NO. 2 OF 4 SHEETS | STA. 8+00.00 TO STA. 13+00.00

T.R.	SECTION	COUNTY	TOTAL SHEETS	SHEET NO.
165B	05-16113-00-BR	JEFFERSON	34	6
WEBBER ROAD DISTRICT		CONTRACT NO. 99440		
FED. ROAD DIST. NO.	ILLINOIS	FED. AID PROJECT		