FINAL SURVEY	BY	DATE
SURVEYED		
PLOTTED		
NOTE BOOK	TEMPLATE	
NO.	AREAS	
	AREAS CHECKED	

ORIGINAL SURVEY	BY	DATE
SURVEYED		
PLOTTED		
NOTE BOOK	TEMPLATE	
NO.	AREAS	
	AREAS CHECKED	

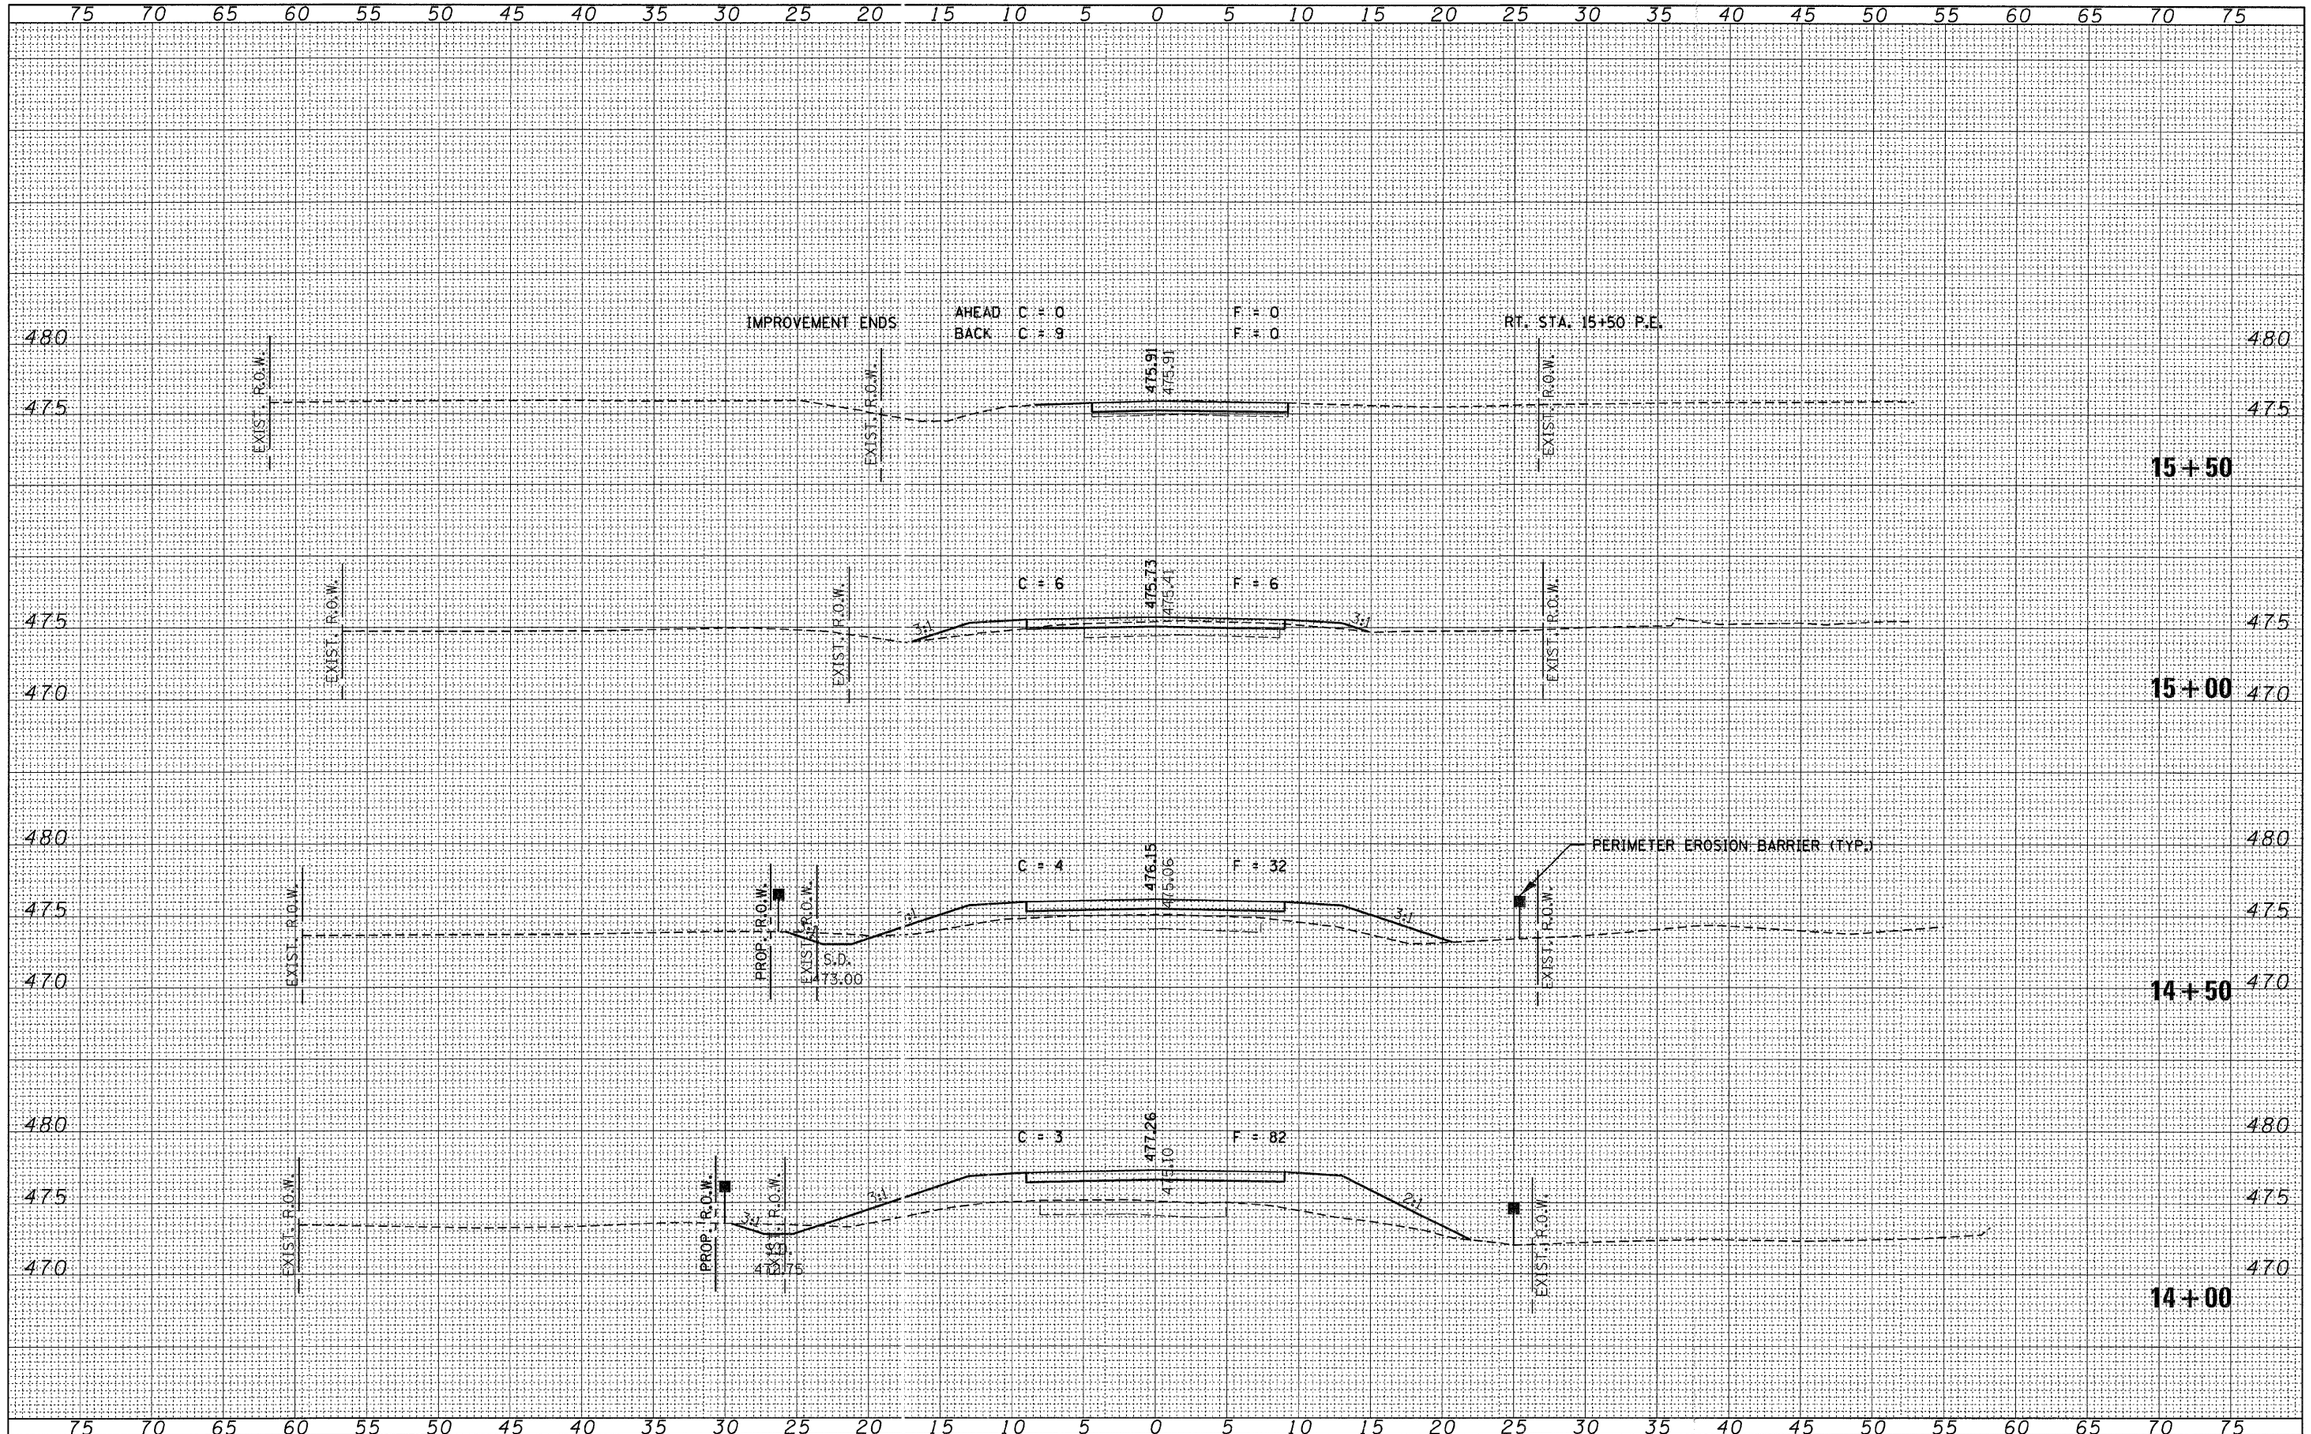

FILE NAME = 090172-sht-xss.dgn	USER NAME =	DESIGNED - L.F.S.	REVISED -	
HAMPTON, LENZINI AND RENWICK, INC.		DRAWN - D.T.M.	REVISED -	
3065 STEVENSON DRIVE, SUITE 201 SPRINGFIELD, ILLINOIS 62703	PLOT SCALE =	CHECKED - S.W.M.	REVISED -	
ILLINOIS PROFESSIONAL DESIGN FIRM LS / PE / SE CORP. 184.000950	PLOT DATE = 2/4/2011	DATE - 11/13/09	REVISED -	

STATE OF ILLINOIS
JEFFERSON COUNTY HIGHWAY DEPARTMENT

CROSS SECTIONS
DENKER ROAD

SCALE: 5H:5V | SHEET NO. OF SHEETS | STA. 14+00 TO STA. 15+50

T.R.	SECTION	COUNTY	TOTAL SHEETS	SHEET NO.
165	05-16113-00-BR	JEFFERSON	33	21
WEBBER ROAD DISTRICT		CONTRACT NO. 99440		
ILLINOIS	FED. AID PROJECT			