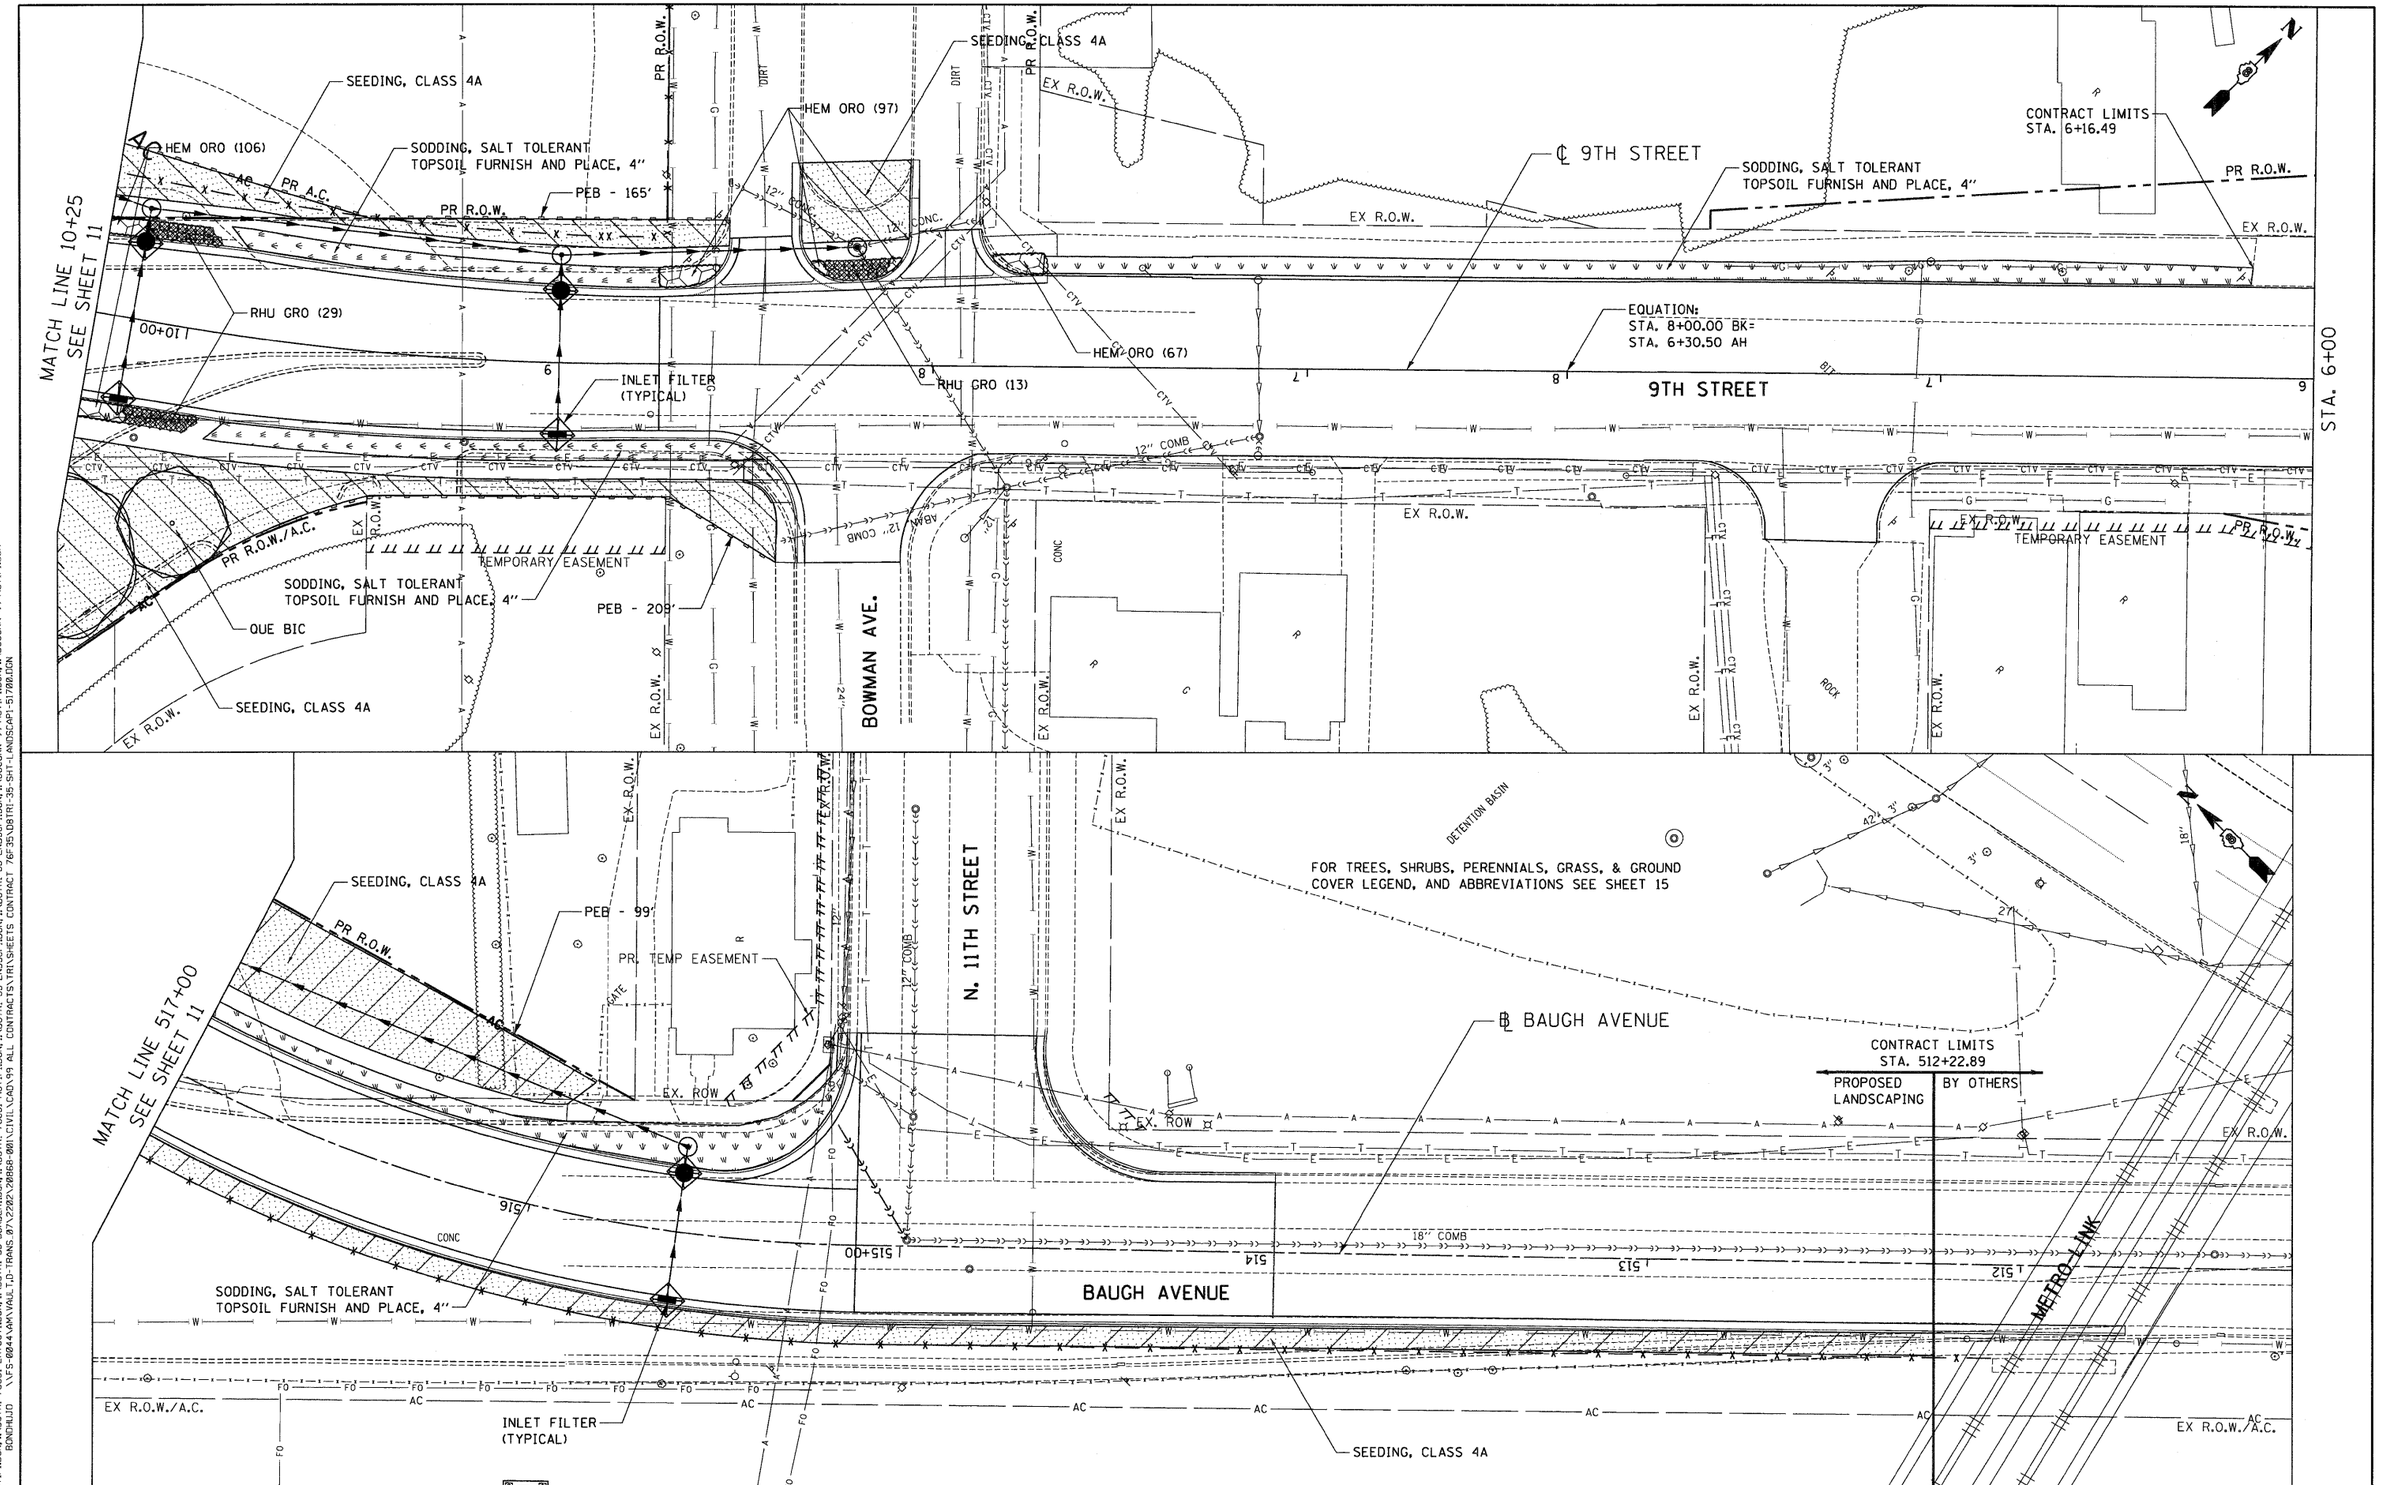

FILE NAME = $FILEL$	USER NAME = $USER$	DESIGNED - JM	REVISED -	
		DRAWN - JB	REVISED -	
	PLOT SCALE = $SCALE$	CHECKED - ACL	REVISED -	
TENG & ASSOCIATES, INC. ENGINEERS/ARCHITECTS/PLANNERS CHICAGO, ILLINOIS	PLOT DATE = $DATE$	DATE - 03/23/12	REVISED -	

STATE OF ILLINOIS
DEPARTMENT OF TRANSPORTATION

PROPOSED LANDSCAPING PLANS

SCALE: 1"=20' | SHEET NO. 2 OF 8 SHEETS | STA. | TO STA.

F.A.U. RTE.	SECTION	COUNTY	TOTAL SHEETS	SHEET NO.
9214	82-1-12LS	ST. CLAIR	29	10
		CONTRACT NO. 76F35		
FED. ROAD DIST. NO.	ILLINOIS	FED. AID PROJECT		

..\DBTRI-76C51-MOTIF1.DGN,..\DBTRI-76C51-LAYOUT1.DGN,..\DBTRI-35-BORDER1.DGN,..\DBTRI-76C51-MOTIF1.DGN,..\DBTRI-35-LNDSCP1.DGN,..\DBTRI-35-LNDSCP1.DGN,..\DBCONN-99-MOTIF1.DGN,..\DBCONN-99-MOTIF1.DGN
3-21-2012,15:15:12 BONDHUJO \\FS-0044\AWV\PAULTD-TRANS,97\22922\208868-001\CIVIL\CAD\99 ALL CONTRACTS\TRI\SHEETS CONTRACT 76F35\DBTRI-35-SH1-LANDSCAP1-STYRB.DGN