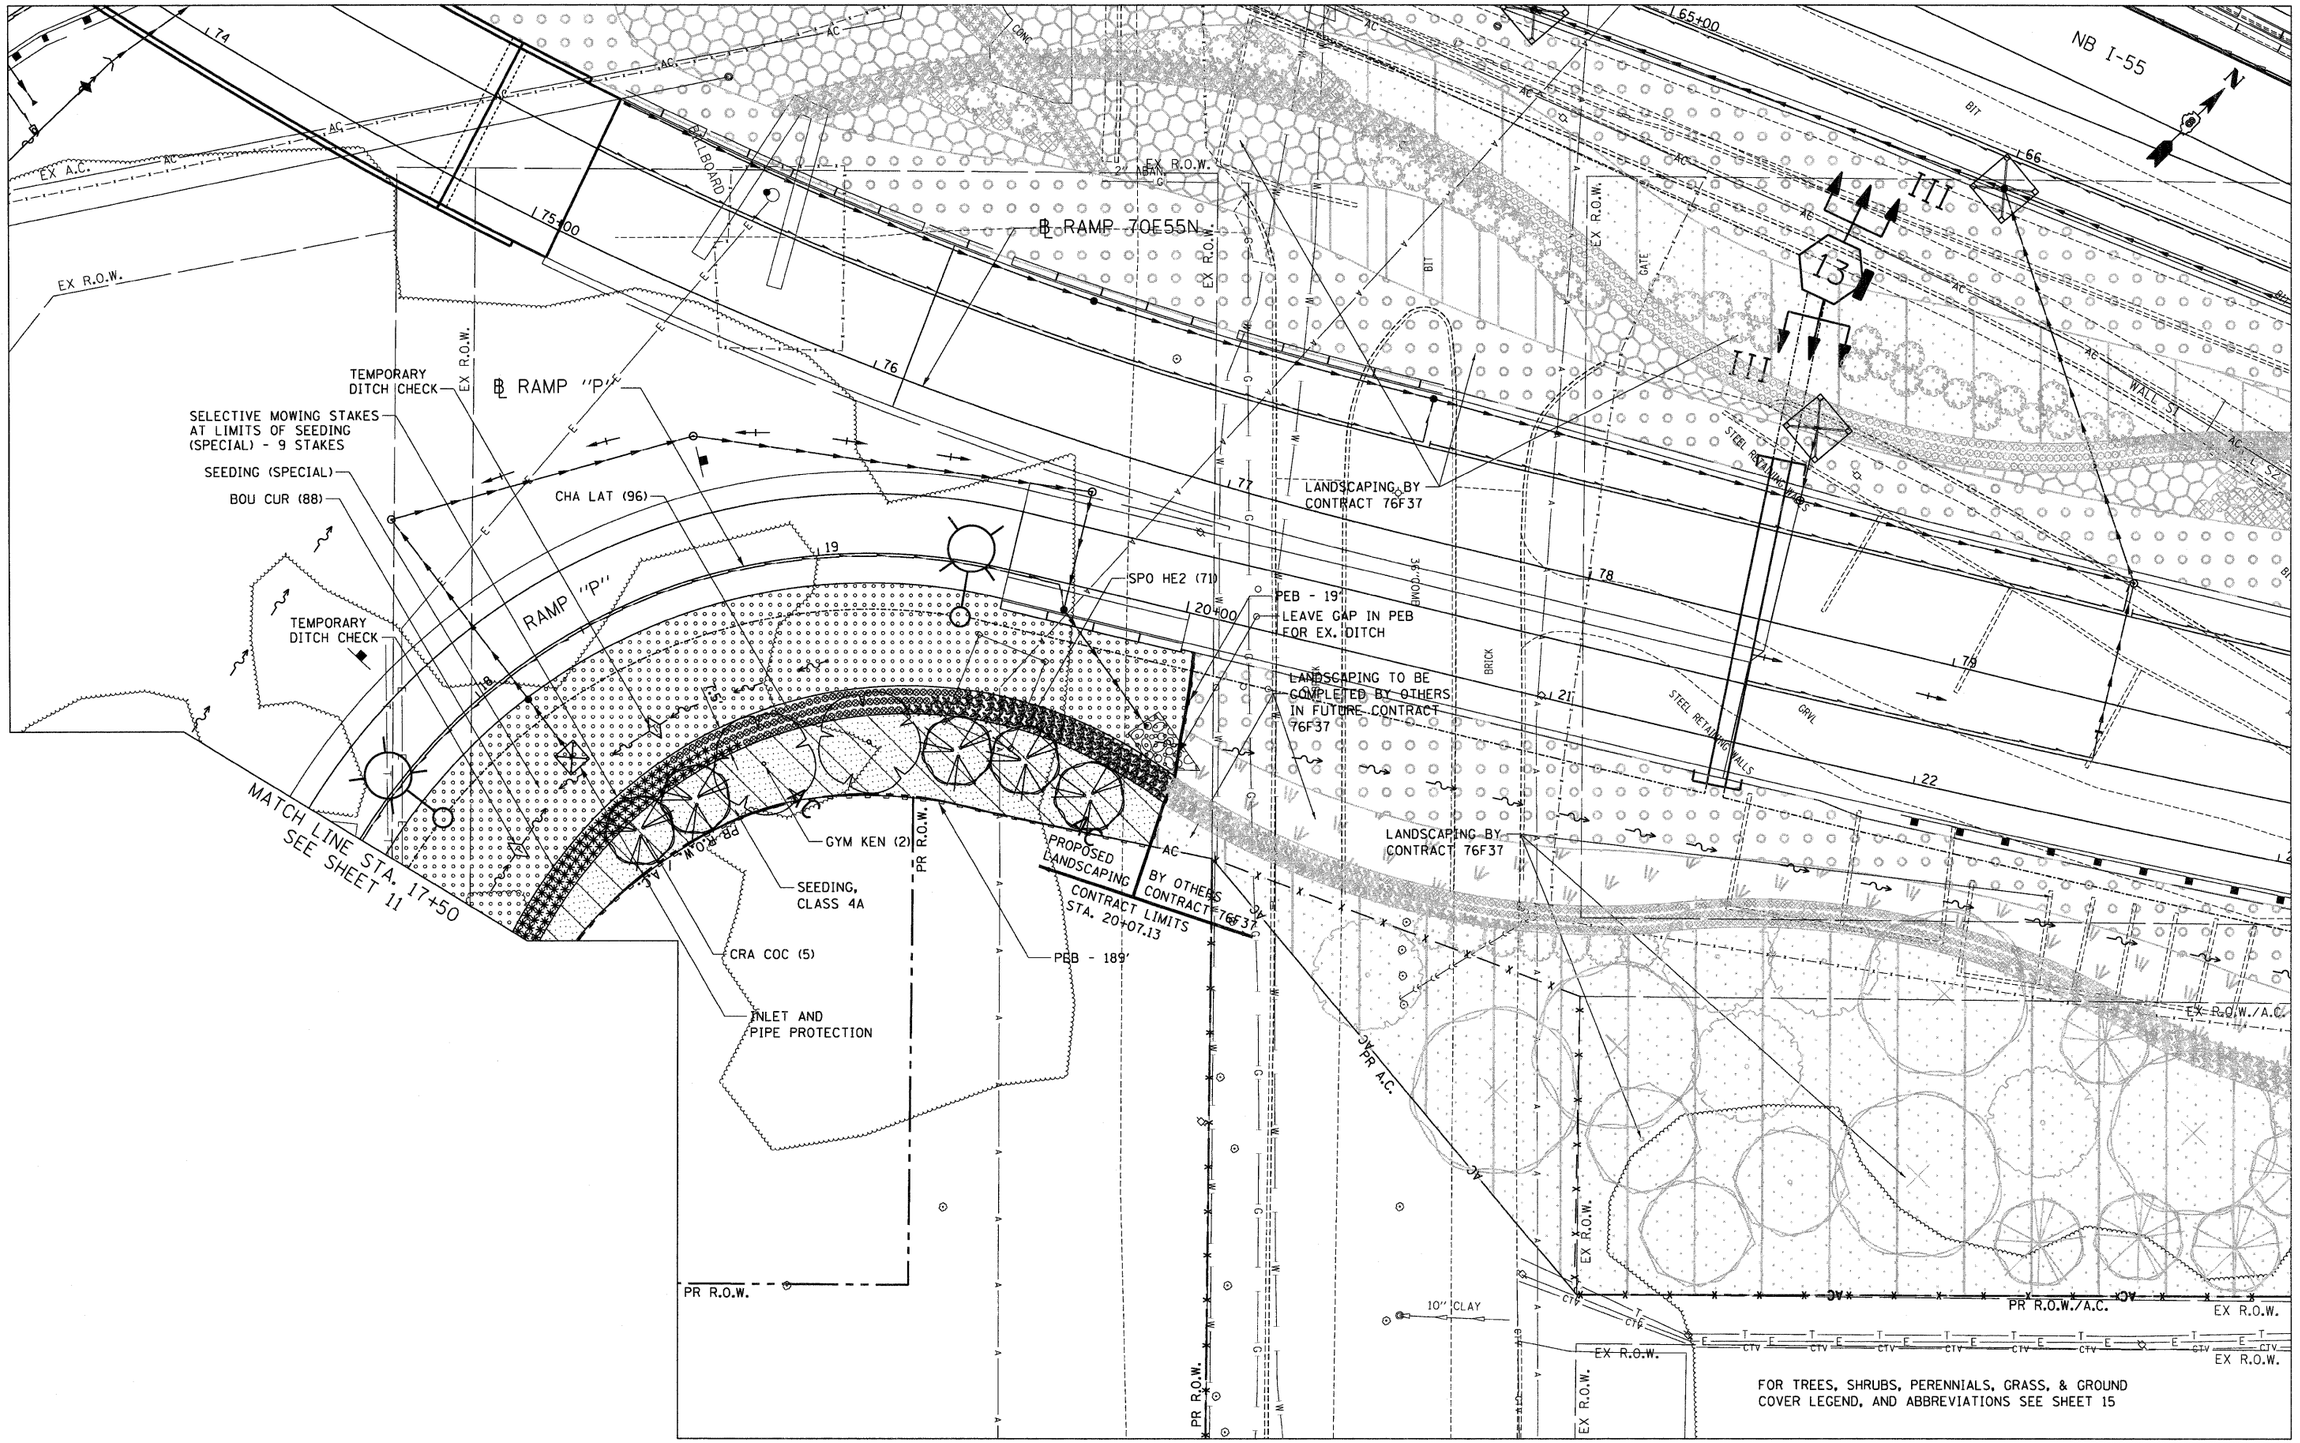


| | | | | | | | | | |
|---|---|---|---|---|---|---|---|---|---|
| FILE NAME = $FILEL$ | USER NAME = $USER$ | DESIGNED - JM | REVISED - | STATE OF ILLINOIS DEPARTMENT OF TRANSPORTATION | PROPOSED LANDSCAPING PLANS | F.A.U. RTE. | SECTION | COUNTY | TOTAL SHEETS / SHEET NO. |
| | | DRAWN - JB | REVISED - | | | 9214 | 82-1-12LS | ST. CLAIR | 29 / 12 |
| TENG & ASSOCIATES, INC. ENGINEERS/ARCHITECTS/PLANNERS CHICAGO, ILLINOIS | PLOT SCALE = $SCALE$ | CHECKED - ACL | REVISED - | | | | | CONTRACT NO. 76F35 | |
| | PLOT DATE = $DATE$ | DATE - 03/23/12 | REVISED - | | SCALE: 1"=20' / SHEET NO. 4 OF 8 SHEETS / STA. TO STA. | FED. ROAD DIST. NO. | ILLINOIS | FED. AID PROJECT | |

..\D8TRI-76C51-MOTIF1.DGN, ..\D8TRI-76C51-LAYOUT1.DGN, ..\D8TRI-35-BORDER1.DGN, ..\D8TRI-35-LNDSCP1.DGN, ..\D8TRI-76C53-MOTIF1.DGN, ..\D8TRI-76C52-MOTIF1.DGN, ..\D8TRI-37-LNDSCP1.DGN, ..\D8CONN-99-MOTIF1.DGN
3-21-2012, 15:15:51 BONDHUJD \\FS-0044\AM\VAULT\D-TRANS_07\2202\20868-001\CIVIL\CAD\99 ALL CONTRACTS\TRI\SHEETS CONTRACT 76F35\D8TRI-35-SHT-LANDSCAP1-2000.DGN