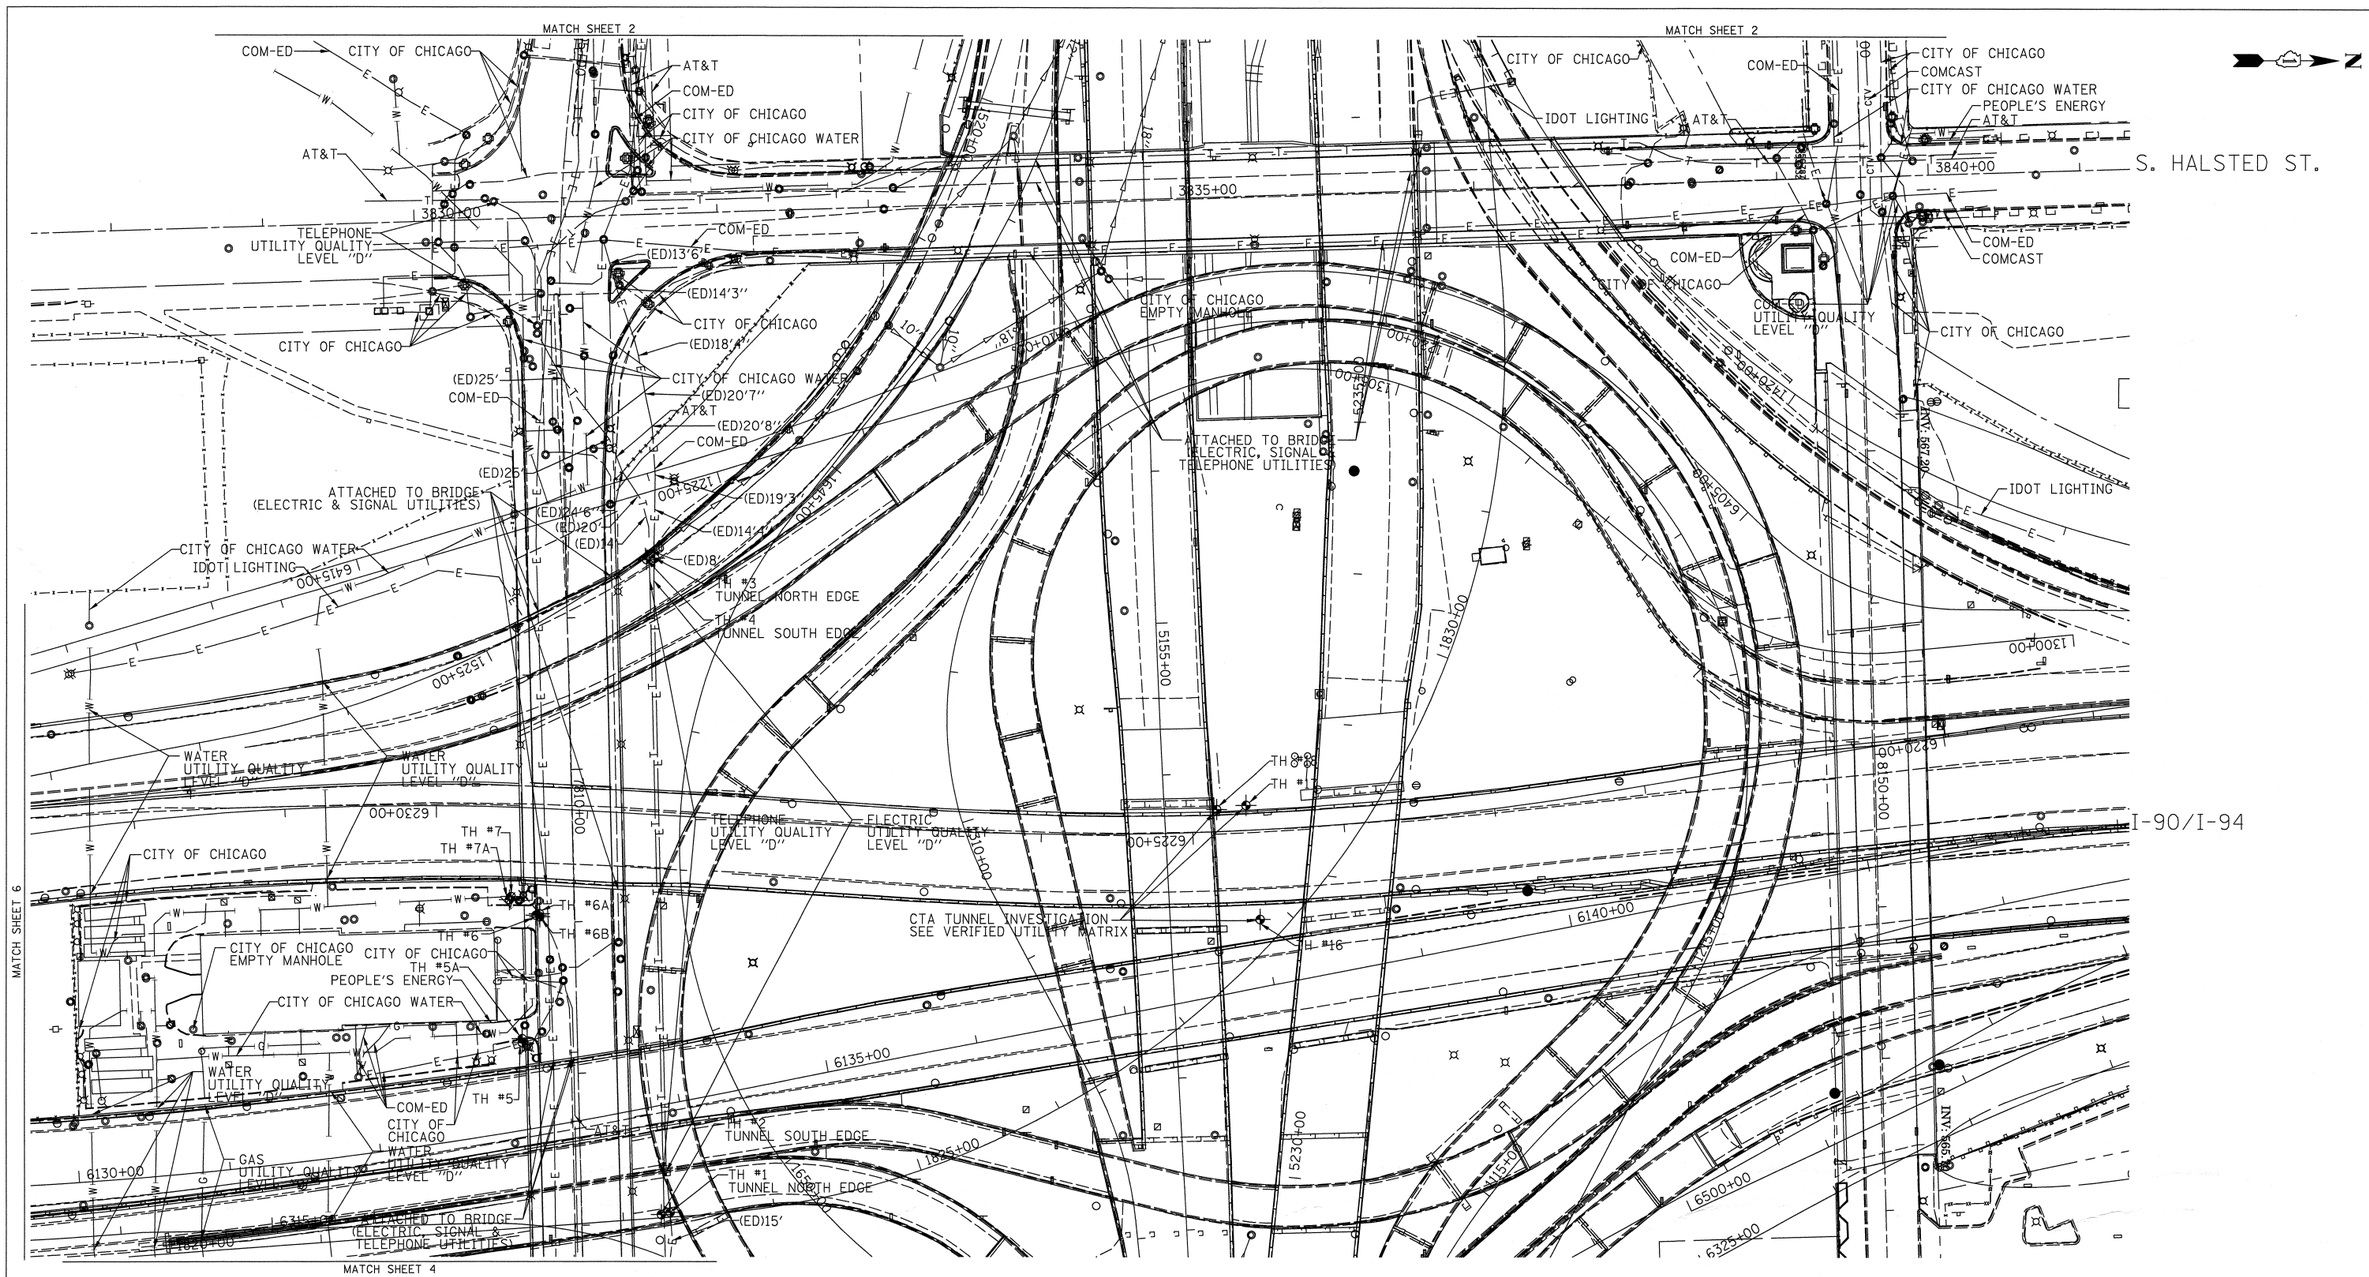

AERIAL	A — A
UNKNOWN	
CABLE TV	CTV — CTV
TELEPHONE	T — T
GAS	G — G
ELECTRIC	E — E
TRAFFIC SIGNAL/LIGHTING	
WATER	W — W
SANITARY SEWER	
FIBER OPTIC	FO — FO
TBE TEST HOLE	

UTILITY OWNERS

AT&T = TELEPHONE
COM-ED = ELECTRIC
CITY OF CHICAGO = ELECTRIC
CITY OF CHICAGO WATER = WATER
IDOT LIGHTING= ELECTRIC
PEOPLE'S ENERGY = GAS

NOTE: ALL ELECTRONIC DEPTHS MARKED AS (ED) WERE OBTAINED UTILIZING A SONDE DEVICE. DEPTHS ON THE AT&T DUCT WERE RECORDED FROM AN AT&T CONTRACTOR. DEPTHS ON THE COMED DUCT WERE RECORDED BY A CARDNO CREW. CARDNO CAN NOT VERIFY THE ACCURACY OF THESE DEPTHS AND SHOULD BE USED AS APPROXIMATE AND AS INFORMATION ONLY.

UTILITIES SHOWN ON THESE PLANS AS DEPICTED IN THE LEGEND HAVE BEEN INVESTIGATED BY CARDNO IN ACCORDANCE WITH SUE INDUSTRY STANDARDS. ALL OTHER INFORMATION SHOWN HAS BEEN PROVIDED TO CARDNO BY OTHERS. CARDNO SUE FIELD INVESTIGATION WAS PERFORMED 3/14/13 THROUGH 2/26/14. CHANGES TO UTILITIES MAY HAVE BEEN MADE AND THEREFORE MAY RESULT IN VARIANCES FROM THIS PLAN. CONSIDERATION SHOULD BE GIVEN TO UPDATING THIS PLAN IF DEEMED ADVISABLE PRIOR TO FINAL DESIGN AND CONSTRUCTION.

ALL UTILITIES SHOWN QUALITY LEVEL "B" UNLESS NOTED OTHERWISE.

20 0 METERS 20 40
50 0 FEET 50 100

LICENSED PROFESSIONAL ENGINEER
KENNETH F. SLANINKA, Jr.
062-055488
STATE OF ILLINOIS
signature
3/6/14
date
license expires 11-30-15

Cardno TBE

Dynasty Group
Engineers & Surveyors

TBE Job No. IL09510531, 563
SUE Plan Page: 3 of 6

Utility Quality Level "A" : Visually Verified Test Hole
Utility Quality Level "B" : Designating/non Visually Verified Test Hole
Utility Quality Level "C" : Research with Survey
Utility Quality Level "D" : Records Research

DESIGNED	EG	REVISED - 3/05/14 COORDINATES
DRAWN	SRK	REVISED
CHECKED	KFS	REVISED
DATE	2/28/14	REVISED

STATE OF ILLINOIS
DEPARTMENT OF TRANSPORTATION

I-941-901-290 (Circle Interchange)
Chicago, Illinois

F.A. RTE.	SECTION	COUNTY	TOTAL SHEETS	SHEET NO.
	N/A	Cook	747	252
		Contract No. 60W28		
FED. ROAD DIST. NO. _	ILLINOIS	IDOT Project No. P-91-259-12		