NOTES:

EXISTING UTILITIES SHOWN ARE FOR LATERAL REFERENCE ONLY. THE CONTRACTOR IS RESPONSIBLE FOR IDENTIFYING ALL EXISTING SEWERS AND UTILITIES PRIOR TO CONSTRUCTION. THE CONTRACTOR SHALL REFER TO THE UTILITY LOCATION PLANS FOR ADDITIONAL UTILITY INFORMATION.

SEE RETAINING WALL PLANS FOR LIMITS OF STRUCTURE EXCAVATION AND LIGHTWEIGHT CELLULAR CONCRETE FILL. LIGHTWEIGHT CELLULAR CONCRETE FILL SHOWN ON CROSS SECTIONS IS FOR INFORMATION ONLY.

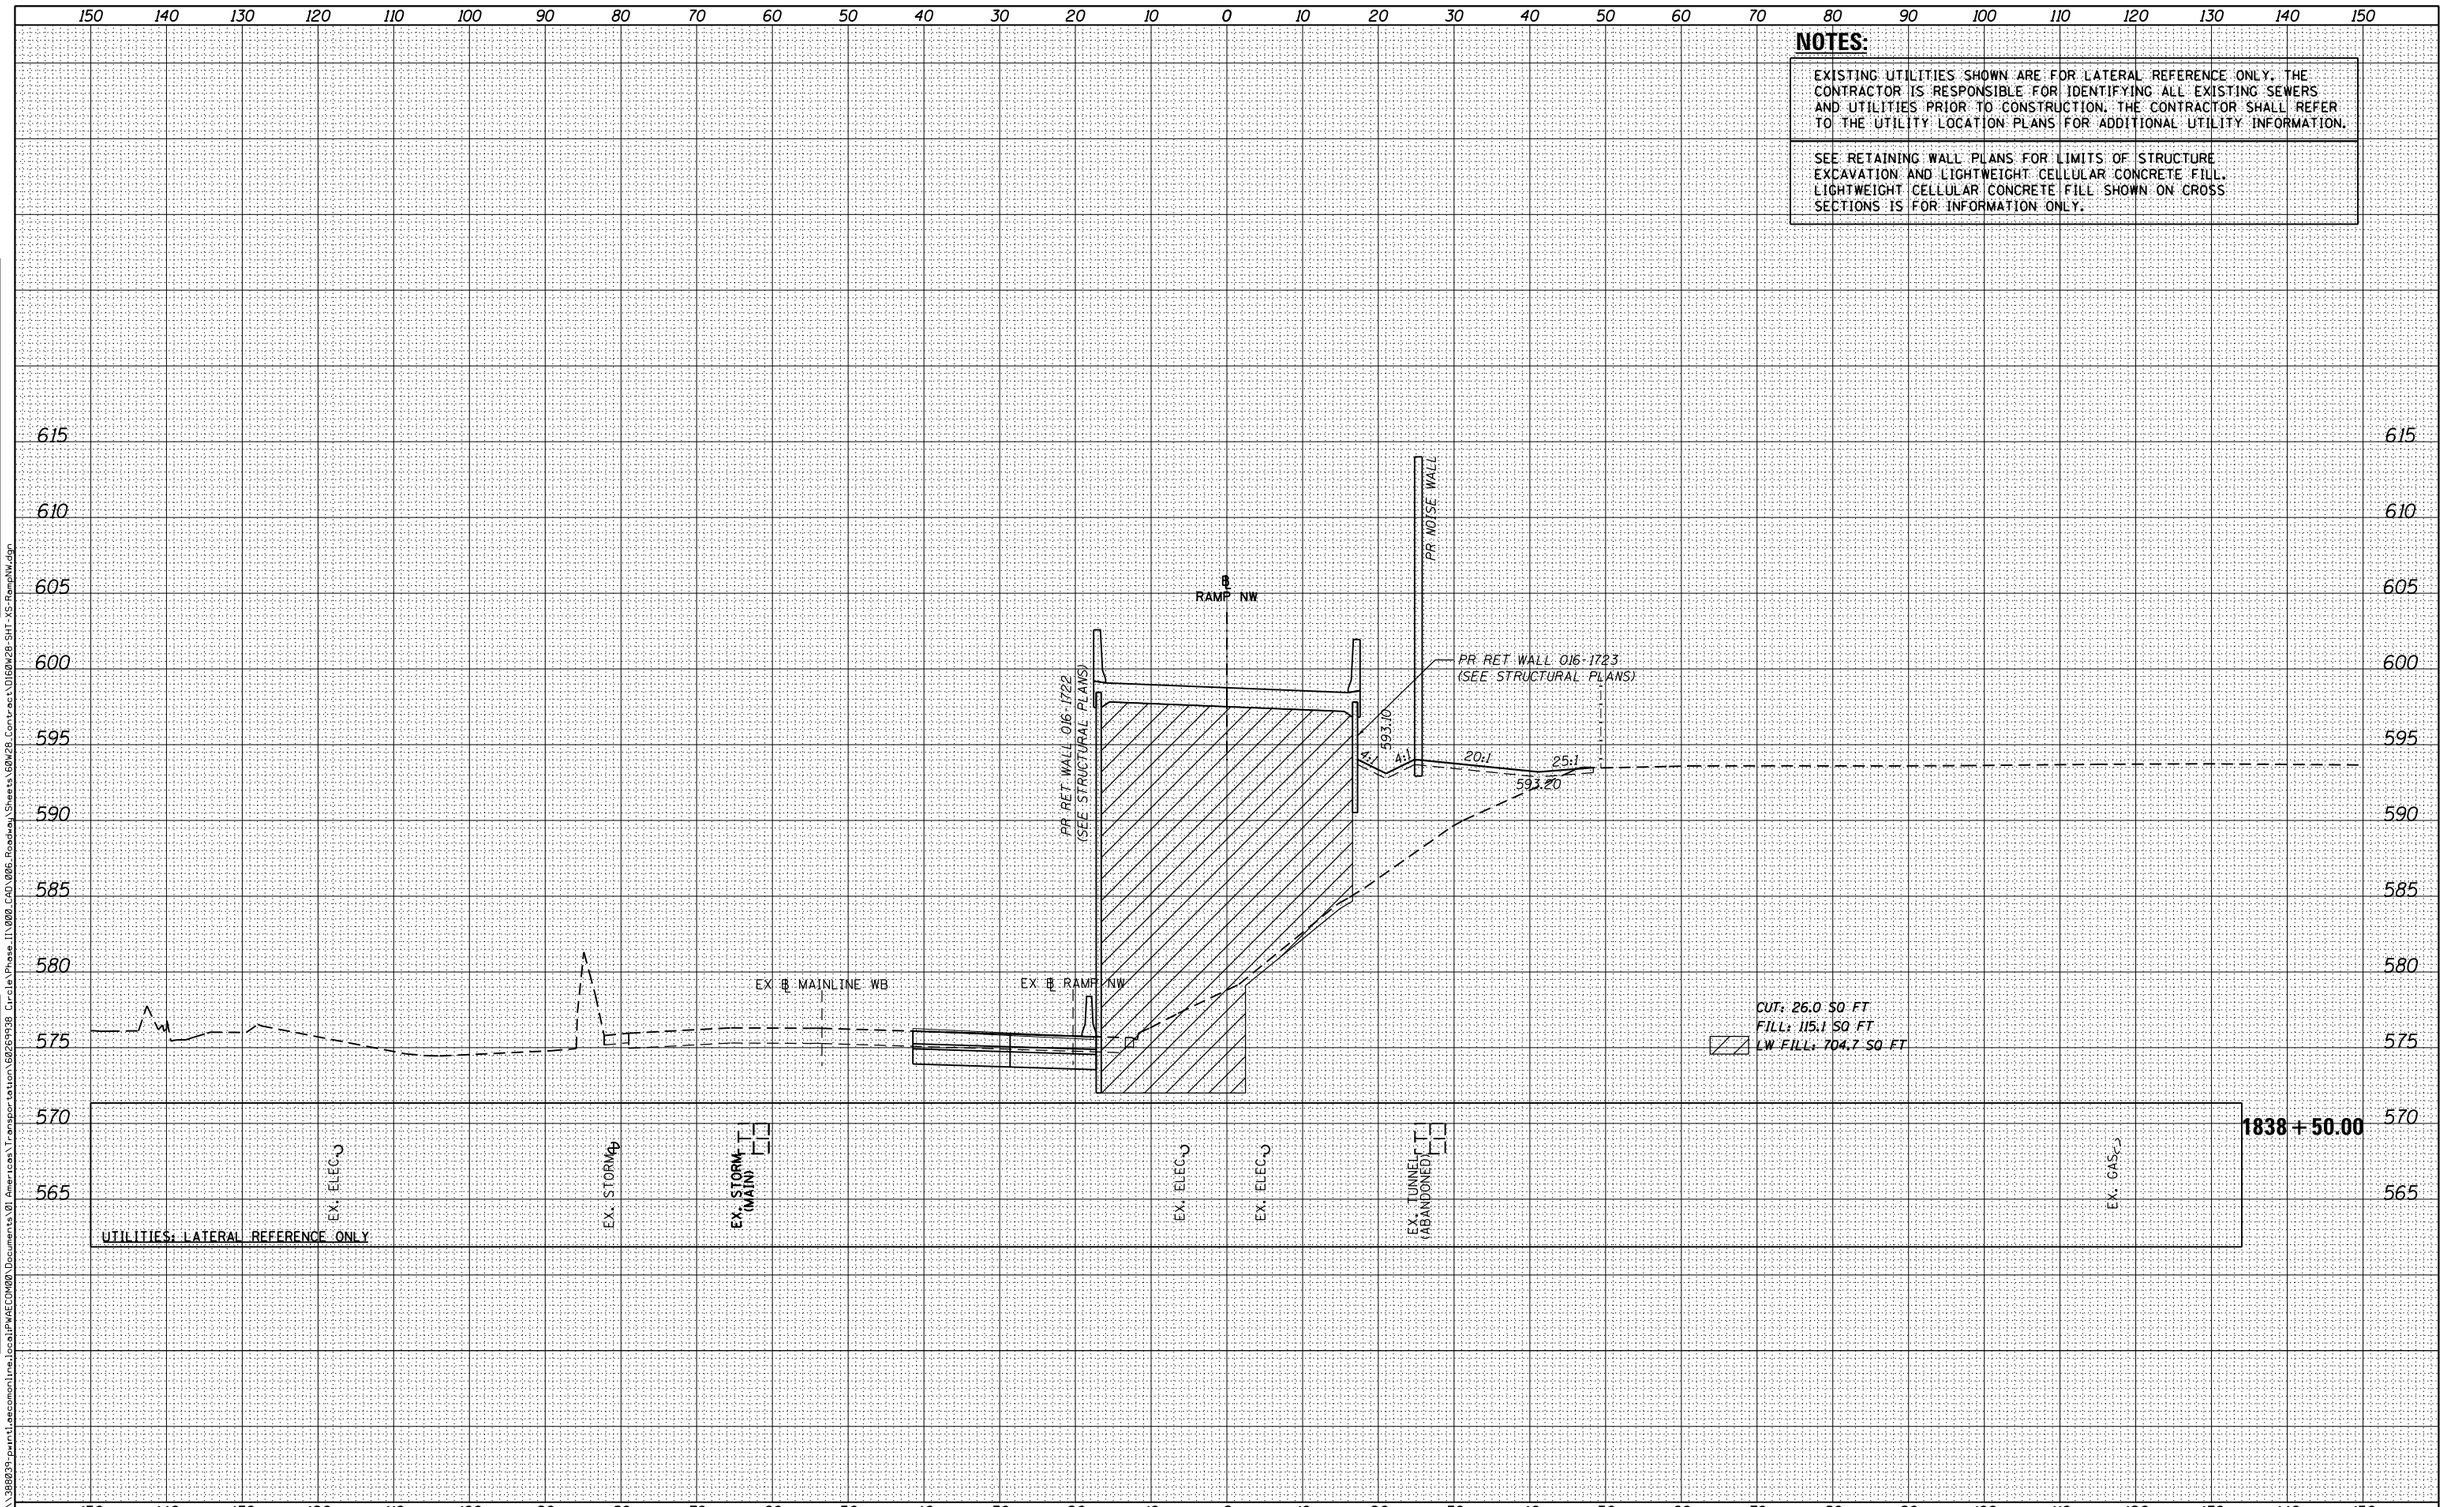

150 140 130 120 110 100 90 80 70 60 50 40 30 20 10 0 10 20 30 40 50 60 70 80 90 100 110 120 130 140 150

FINAL SURVEY — NOTE BOOK — NO. — SURVEYED — PLOTTED — TEMPLATE — AREAS — AREAS CHECKED — BY — DATE

ORIGINAL SURVEY — NOTE BOOK — NO. — SURVEYED — PLOTTED — TEMPLATE — AREAS — AREAS CHECKED — BY — DATE

FILE PATH = pw:\380039-pwnt1.aecomonline.local:PWAECOM001\Documents\01 Americas\Transportation\60269938 Circle\Phase II\000_CAD\006_Roadway\Sheets\60W28_Contract\D160W28-SHT-XS-RampNW.dgn

AECOM 303 EAST WACKER DRIVE, SUITE 1400 CHICAGO, IL 60601-5276 PHONE: (312) 373-7700 FAX: (312) 373-6800	D160W28-SHT-XS-RampNW.dgn	DESIGNED - NWM / AJP	REVISED -	STATE OF ILLINOIS DEPARTMENT OF TRANSPORTATION
	USER NAME = moronik	DRAWN - NWM / AJP	REVISED -	CROSS SECTIONS RAMP NW
	PLOT SCALE = 10.0000 ' / in.	CHECKED - KBM	REVISED -	SCALE: 1:5V,1:1OH | SHEET 40 OF 51 SHEETS | STA. 1838+50.00 TO STA. 1838+50.00
	PLOT DATE = 4/25/2014	DATE - 04/28/14	REVISED -	

F.A.I. RTE.	SECTION	COUNTY	TOTAL SHEETS	SHEET NO.
90/94/290	2013-010R	COOK	747	685
		CONTRACT NO. 60W28		
		ILLINOIS FED. AID PROJECT		