## NOTES:

EXISTING UTILITIES SHOWN ARE FOR LATERAL REFERENCE ONLY. THE CONTRACTOR IS RESPONSIBLE FOR IDENTIFYING ALL EXISTING SEWERS AND UTILITIES PRIOR TO CONSTRUCTION. THE CONTRACTOR SHALL REFER TO THE UTILITY LOCATION PLANS FOR ADDITIONAL UTILITY INFORMATION.

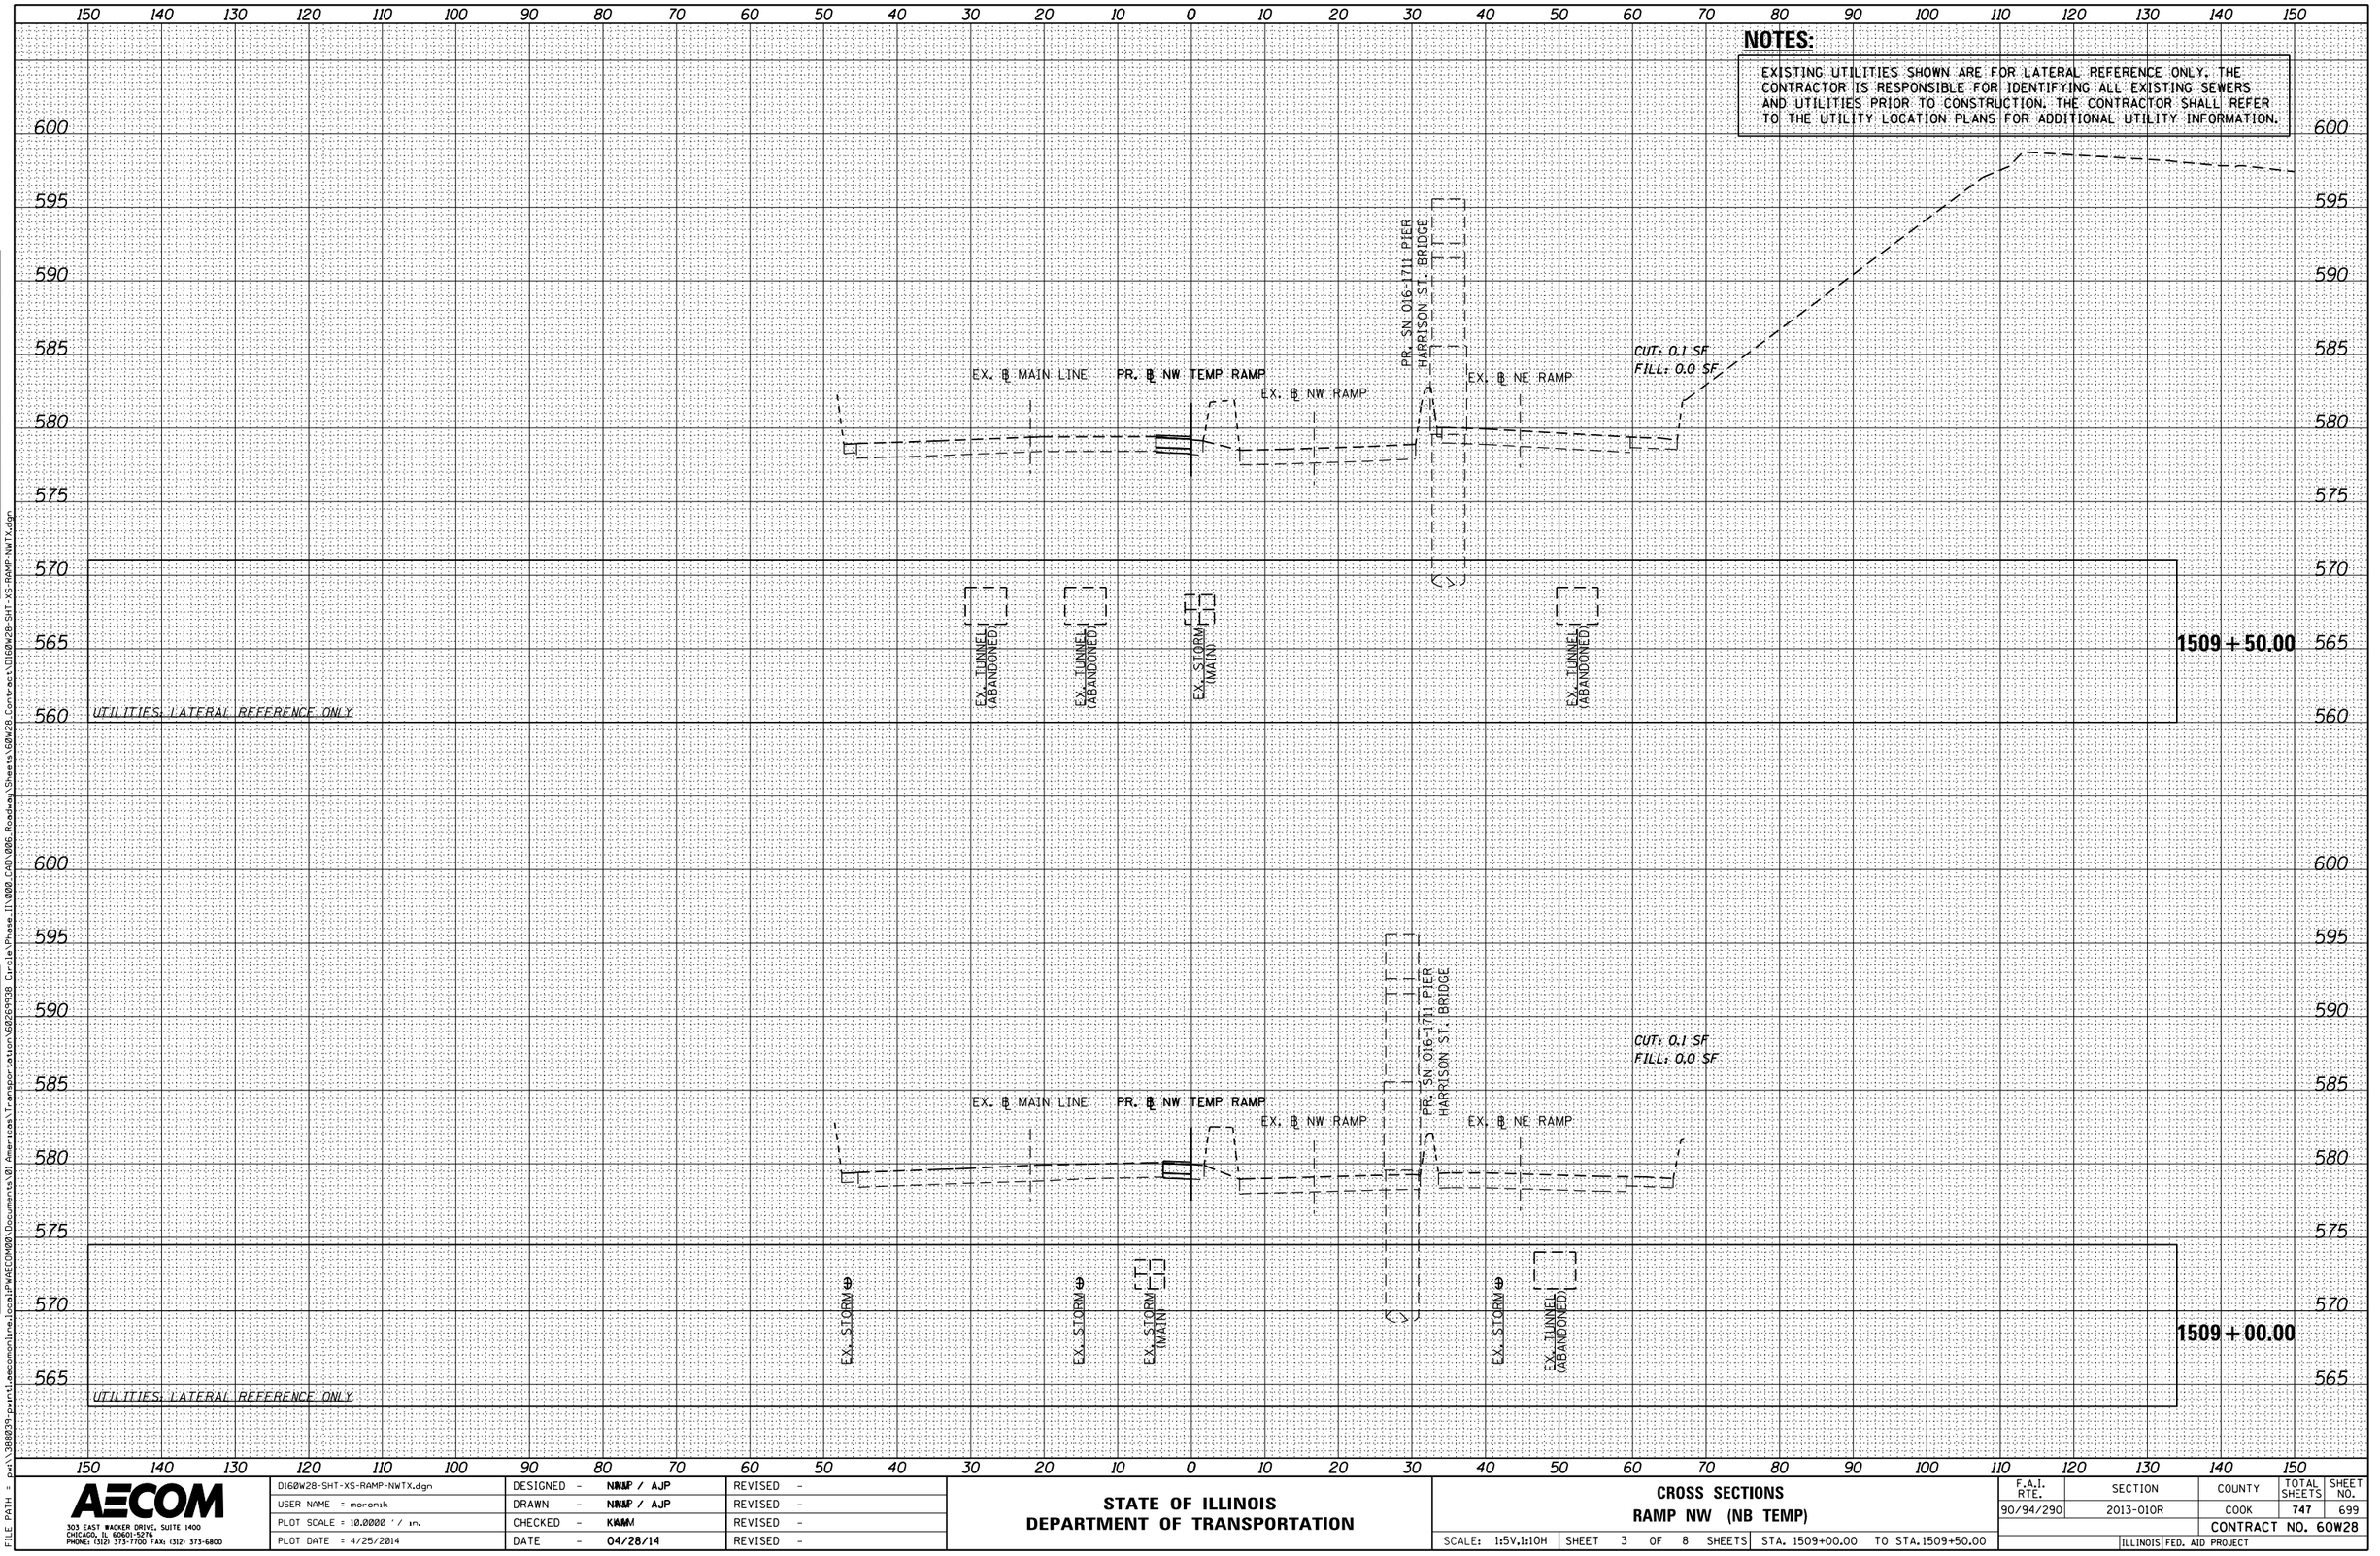


| FINAL SURVEY | BY | DATE |
|---|---|---|
| SURVEYED | | |
| PLOTTED | | |
| TEMPLATE | | |
| AREAS | | |
| NOTE BOOK | | |
| NO. | AREAS CHECKED | |

| ORIGINAL SURVEY | BY | DATE |
|---|---|---|
| SURVEYED | | |
| PLOTTED | | |
| TEMPLATE | | |
| AREAS | | |
| NOTE BOOK | | |
| NO. | AREAS CHECKED | |

FILE PATH = pw:\388039:pwti.aecomonline.local\PWAECOM001\Documents\01 Americas\Transportation\60269938 Circle\Phase II\000_CAD\006 Roadway\Sheets\60W28 Contract\D160W28-SHT-XS-RAMP-NWTX.dgn


AECOM
303 EAST WACKER DRIVE, SUITE 1400
CHICAGO, IL 60601-5276
PHONE: (312) 373-7700 FAX: (312) 373-6800


| | | | |
|---|---|---|---|
| D160W28-SHT-XS-RAMP-NWTX.dgn | DESIGNED - NWP / AJP | REVISED - | |
| USER NAME = moronik | DRAWN - NWP / AJP | REVISED - | |
| PLOT SCALE = 10.0000 ' / in. | CHECKED - KWM | REVISED - | |
| PLOT DATE = 4/25/2014 | DATE - 04/28/14 | REVISED - | |

**STATE OF ILLINOIS**
**DEPARTMENT OF TRANSPORTATION**

**CROSS SECTIONS**
**RAMP NW (NB TEMP)**

SCALE: 1:5V,1:10H | SHEET 3 OF 8 SHEETS | STA. 1509+00.00 TO STA.1509+50.00

| F.A.I. RTE. | SECTION | COUNTY | TOTAL SHEETS | SHEET NO. |
|---|---|---|---|---|
| 90/94/290 | 2013-010R | COOK | 747 | 699 |
| | | CONTRACT NO. 60W28 | | |
| | ILLINOIS | FED. AID PROJECT | | |