## NOTES:

EXISTING UTILITIES SHOWN ARE FOR LATERAL REFERENCE ONLY. THE CONTRACTOR IS RESPONSIBLE FOR IDENTIFYING ALL EXISTING SEWERS AND UTILITIES PRIOR TO CONSTRUCTION. THE CONTRACTOR SHALL REFER TO THE UTILITY LOCATION PLANS FOR ADDITIONAL UTILITY INFORMATION.

SEE RETAINING WALL PLANS FOR LIMITS OF STRUCTURE EXCAVATION AND LIGHTWEIGHT CELLULAR CONCRETE FILL. LIGHTWEIGHT CELLULAR CONCRETE FILL SHOWN ON CROSS SECTIONS IS FOR INFORMATION ONLY.

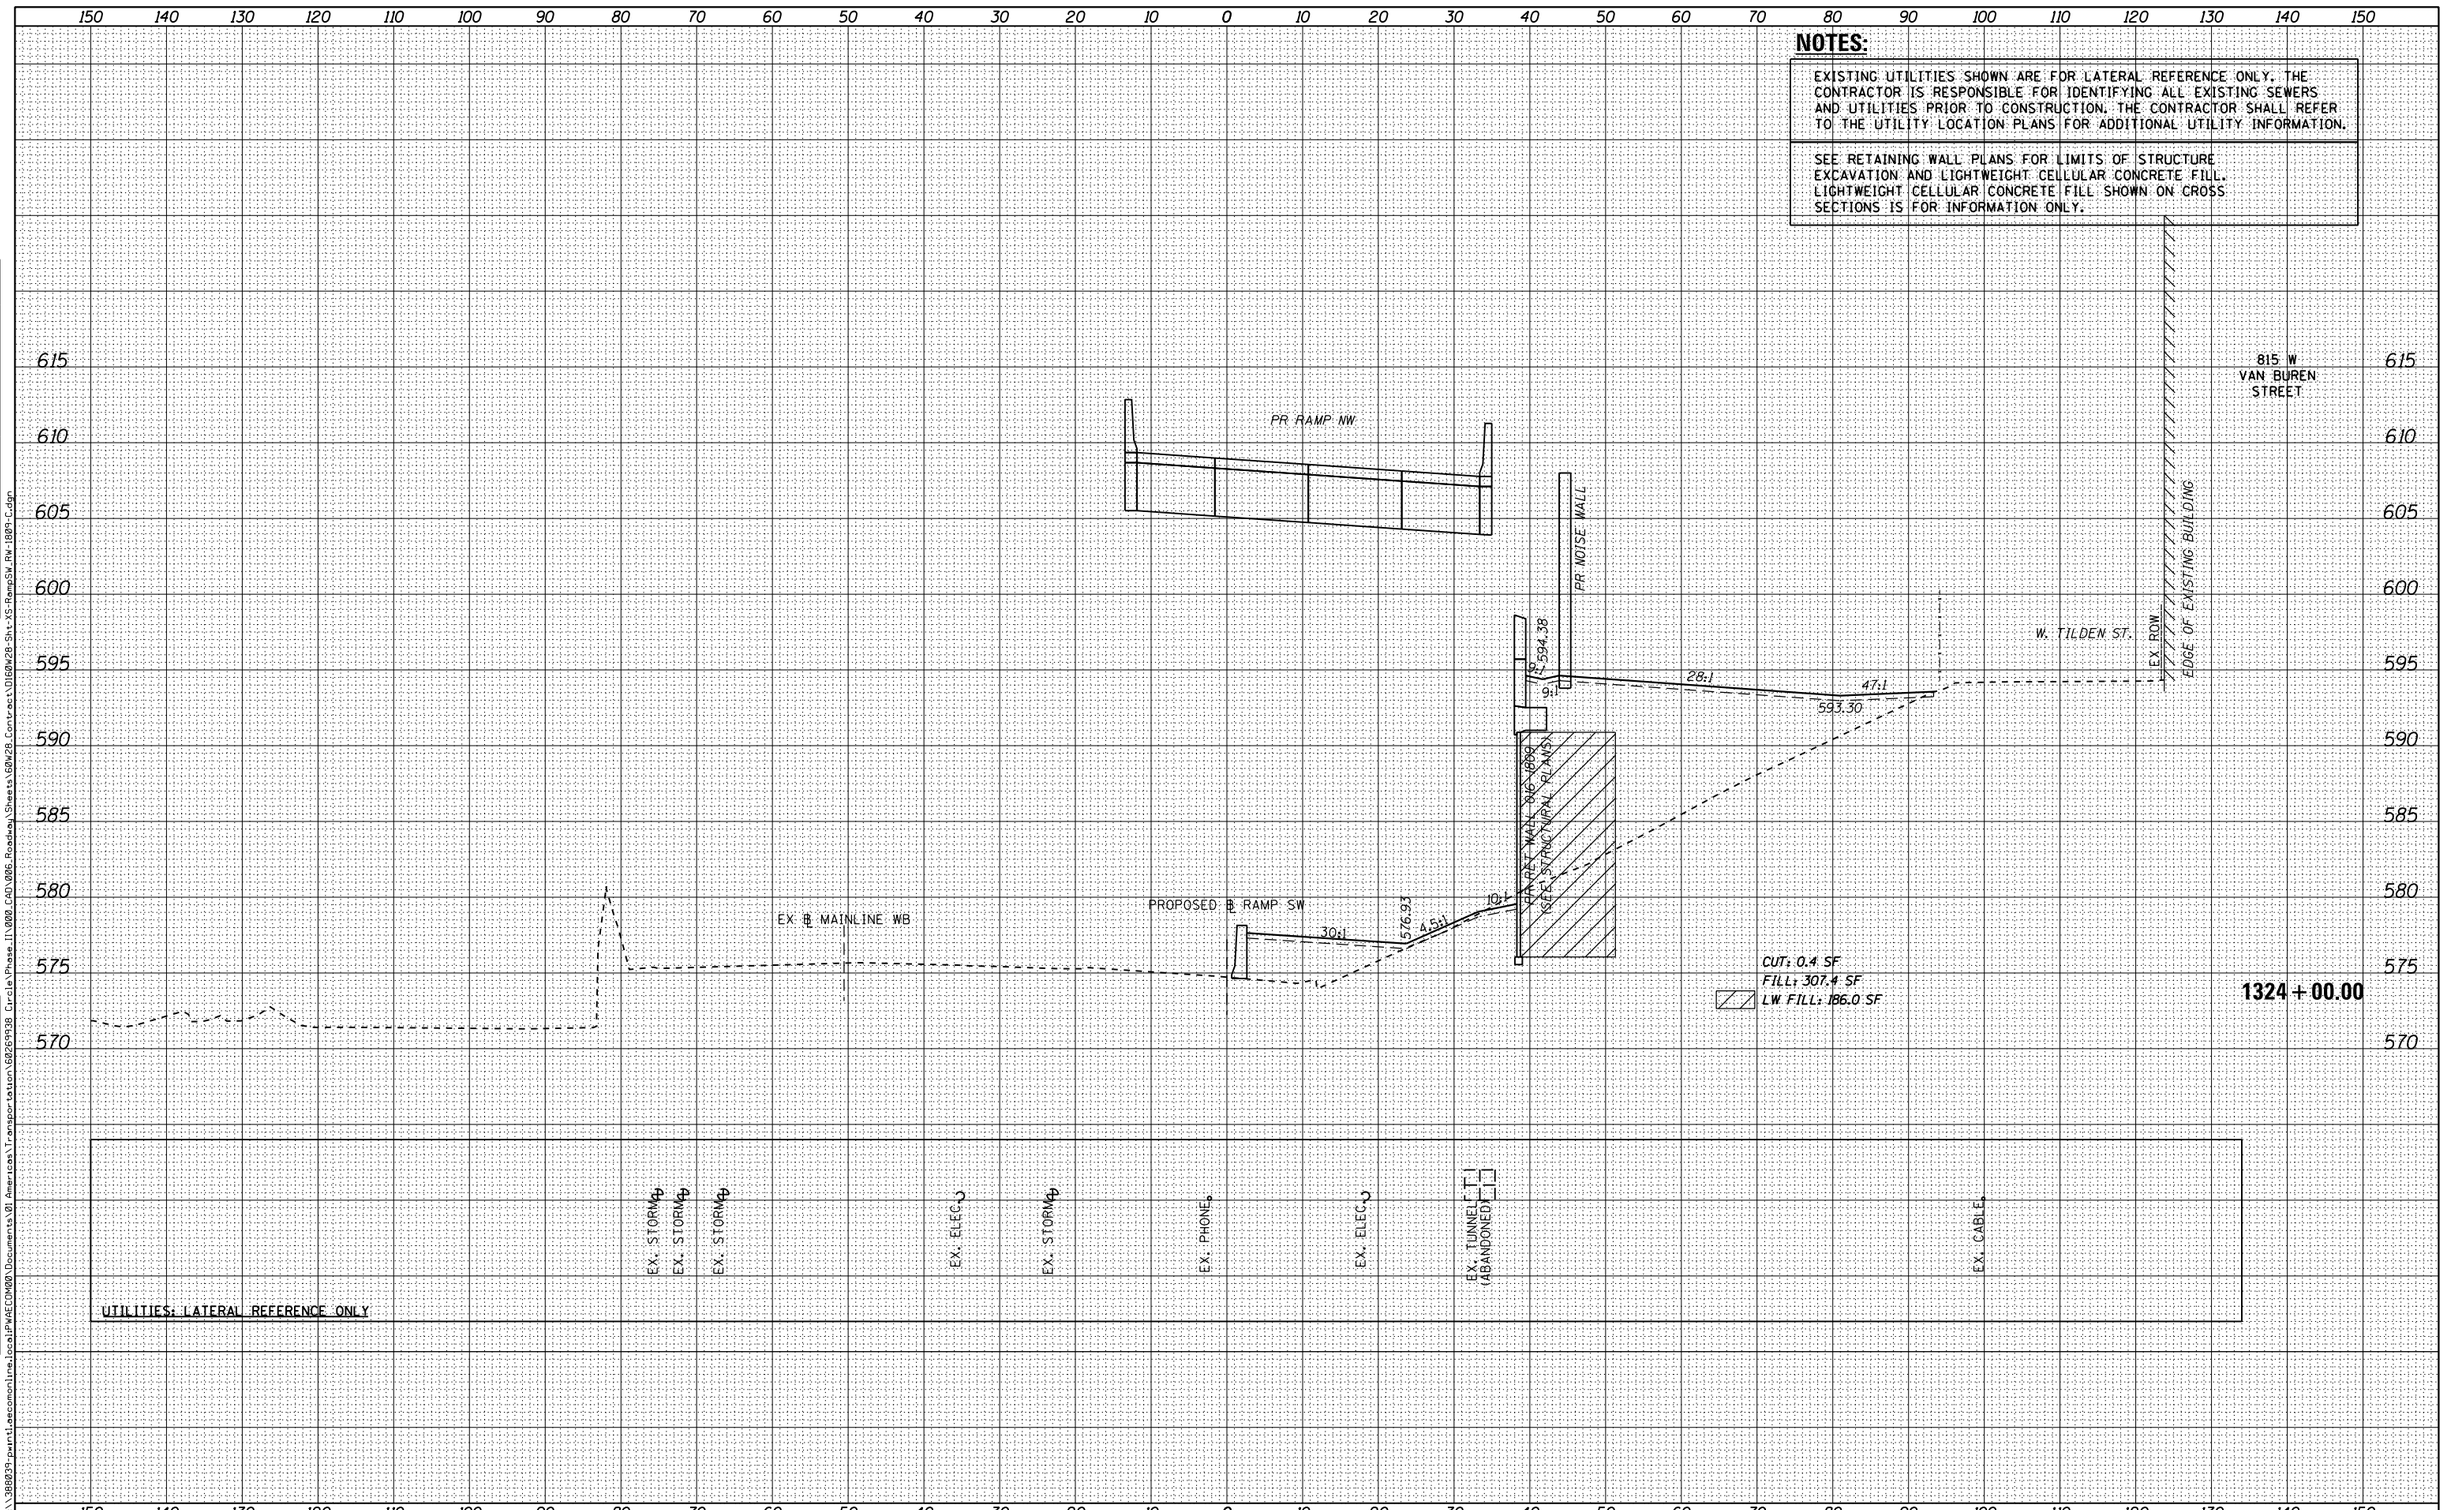


FINAL SURVEY NOTE BOOK NO. — SURVEYED — PLOTTED — TEMPLATE — AREAS — AREAS CHECKED — BY — DATE

ORIGINAL SURVEY NOTE BOOK NO. — SURVEYED — PLOTTED — TEMPLATE — AREAS — AREAS CHECKED — BY — DATE

FILE PATH = pw:\\388039-pwint1.aecomonline.local:PWAECOM001\Documents\01 Americas\Transportation\60269938 Circle\Phase II\000 CAD\006 Roadway\Sheets\60W28 Contract\D160W28-Sht-XS-RampSW_RW-1809-C.dgn


AECOM
303 EAST WACKER DRIVE, SUITE 1400
CHICAGO, IL 60601-5276
PHONE: (312) 373-7700 FAX: (312) 373-6800


| | | | |
|---|---|---|---|
| D160W28-Sht-XS-RampSW_RW-1809-C.dgn | DESIGNED - NWM / AJP | REVISED - | |
| USER NAME = moronik | DRAWN - NWM / AJP | REVISED - | |
| PLOT SCALE = 10.0000 ' / in. | CHECKED - KAM | REVISED - | |
| PLOT DATE = 4/25/2014 | DATE - 04/28/14 | REVISED - | |

**STATE OF ILLINOIS**
**DEPARTMENT OF TRANSPORTATION**

**CROSS SECTIONS**
**RAMP SW & RETAINING WALL 016-1809**

SCALE: 1:5V,1:10H | SHEET 7 OF 15 SHEETS | STA. 1324+00.00 TO STA.1324+00.00

| F.A.I. RTE. | SECTION | COUNTY | TOTAL SHEETS | SHEET NO. |
|---|---|---|---|---|
| 90/94/290 | 2013-010R | COOK | 747 | 738 |
| | | CONTRACT NO. 60W28 | | |
| | ILLINOIS FED. AID PROJECT | | | |