*REF-prof1
*REF-prof2

F.A.P. RTE.	SECTION	COUNTY	TOTAL SHEETS	SHEET NO.
866	4N-1	LAKE	165	32
STA.		TO STA.		
FED. ROAD DIST. NO. 1	ILLINOIS	FED. AID PROJECT		

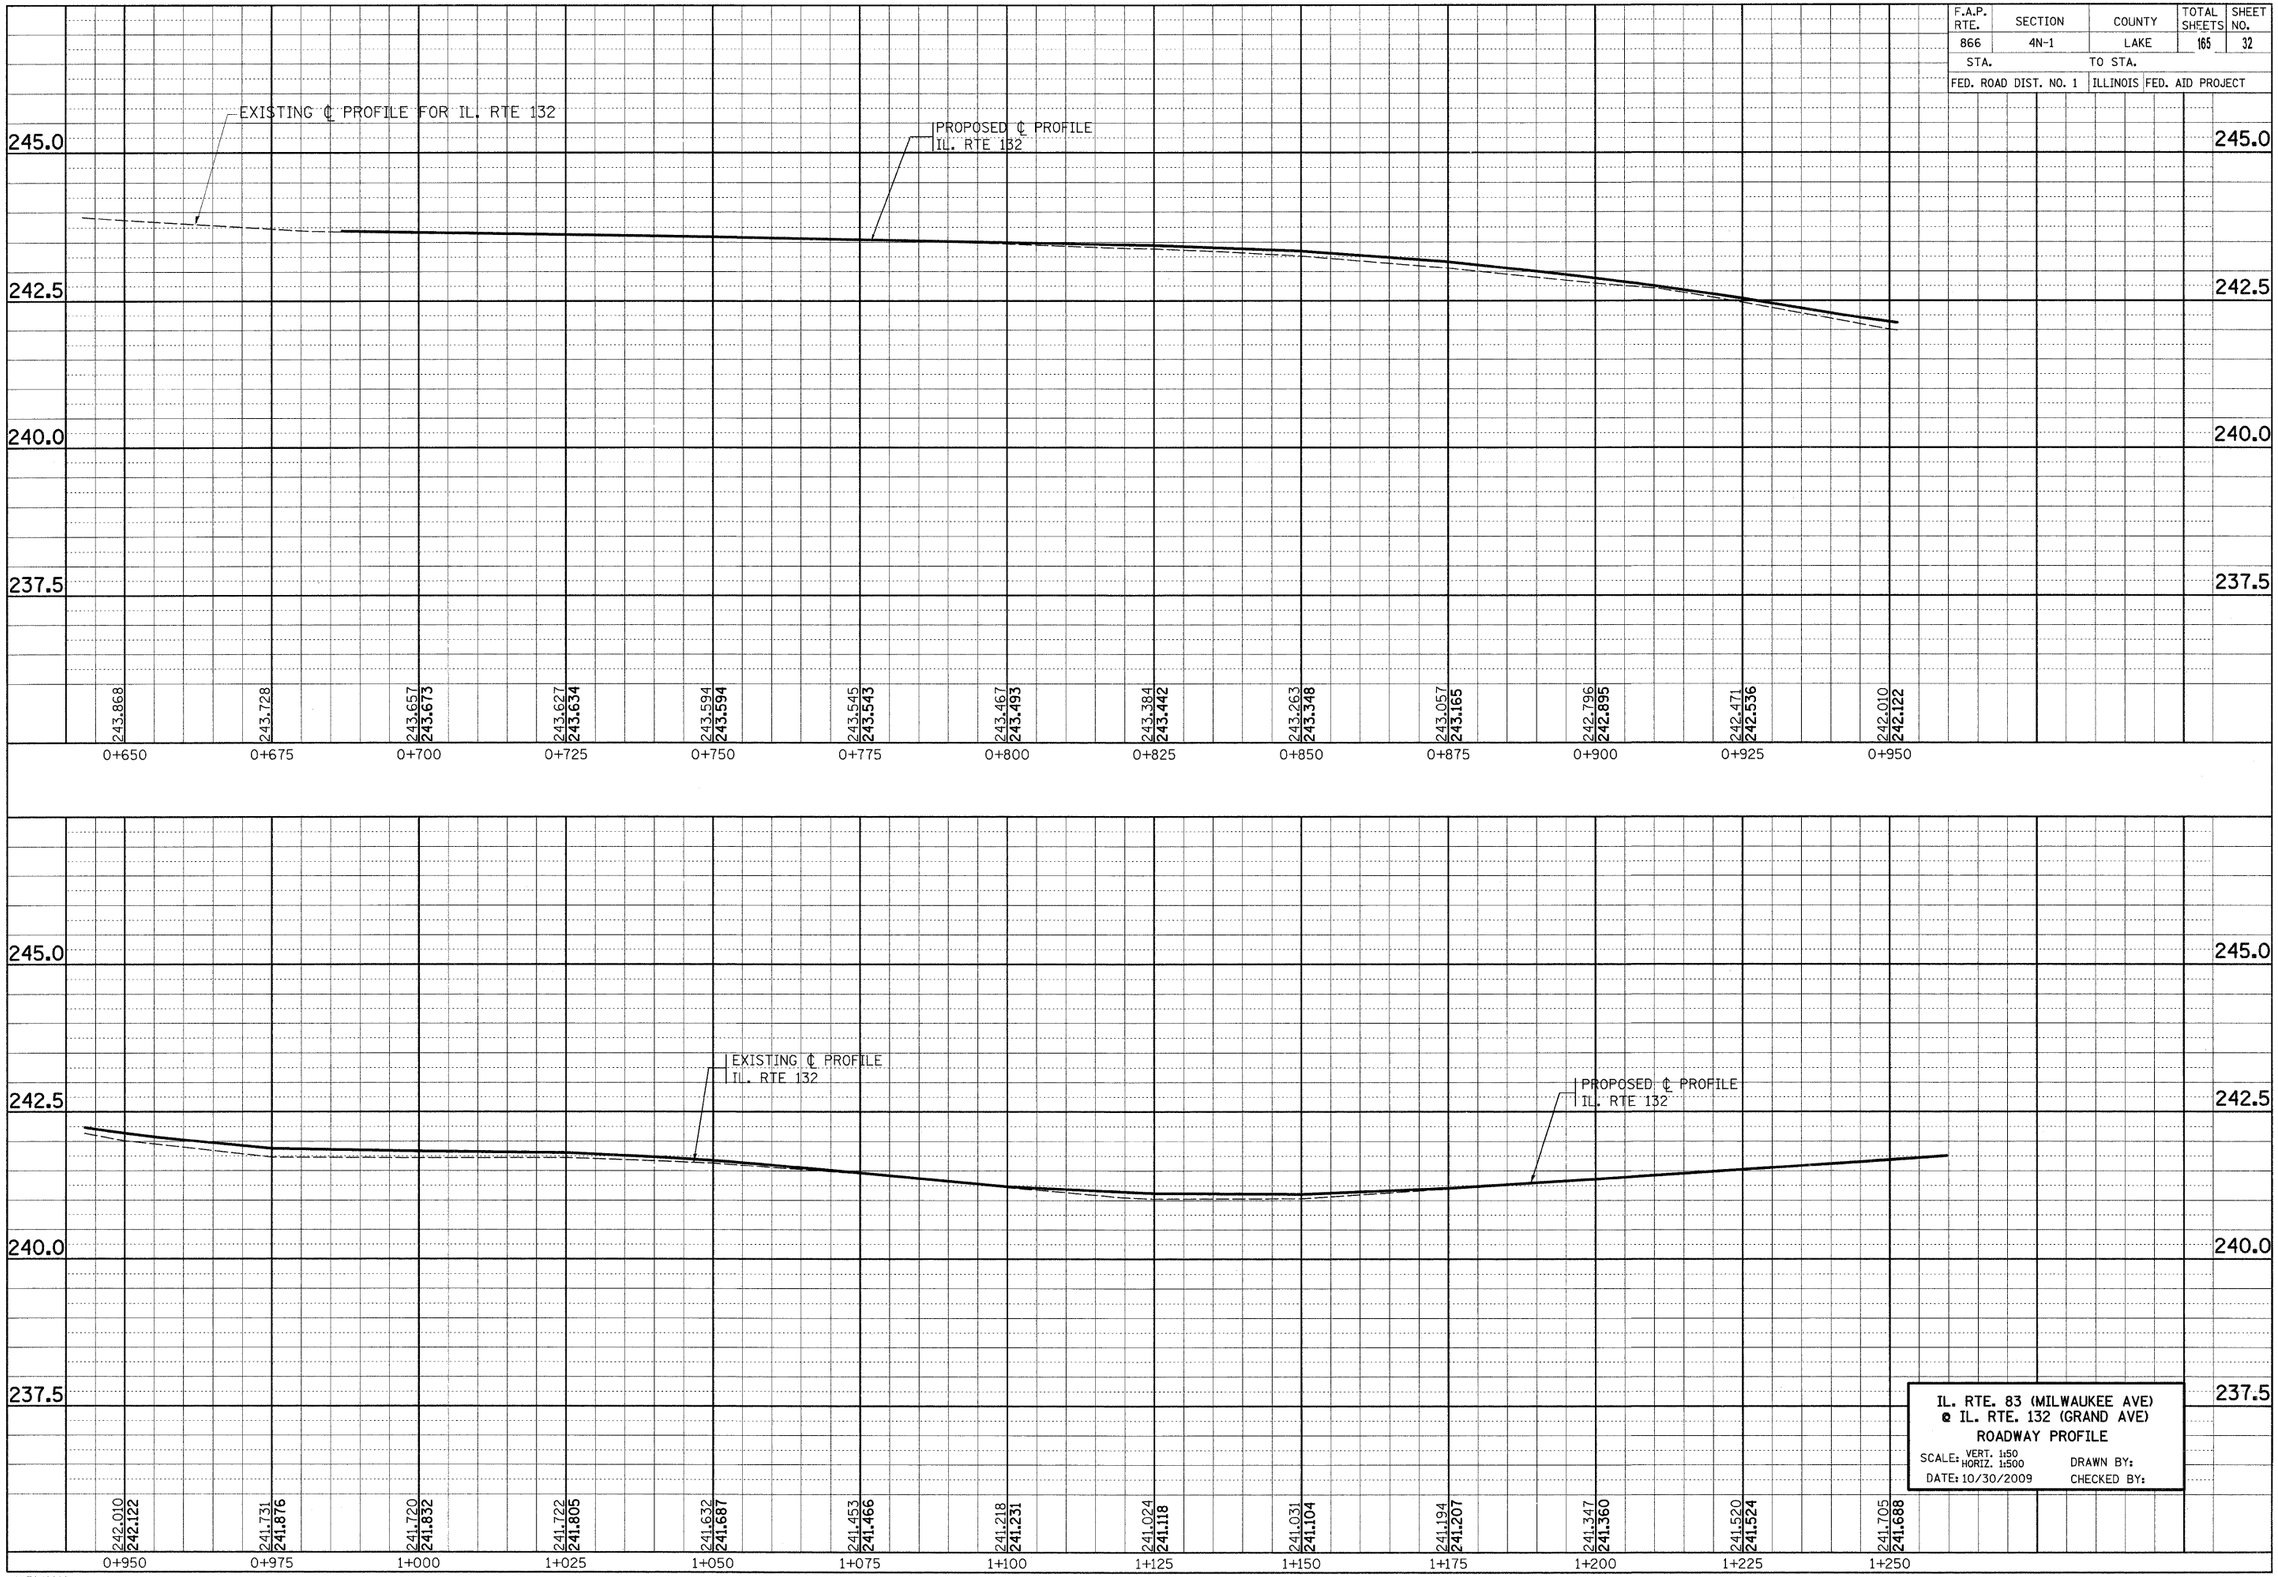

IL. RTE. 83 (MILWAUKEE AVE)
@ IL. RTE. 132 (GRAND AVE)
ROADWAY PROFILE

SCALE: VERT. 1:50 HORIZ. 1:500 DRAWN BY:
DATE: 10/30/2009 CHECKED BY:

10/30/2009
c:\pw_work\pwidot\ulrichkd\d0108089\PI04498-sht-plan2.dgn
ulrichkd