•REF-stg2a
•REF-stg2b

F.A.P. RTE.	SECTION	COUNTY	TOTAL SHEETS	SHEET NO.
866	4N-1	LAKE	165	46
STA. 0+687		TO STA. 1+250		
FED. ROAD DIST. NO. 1		ILLINOIS	FED. AID PROJECT	

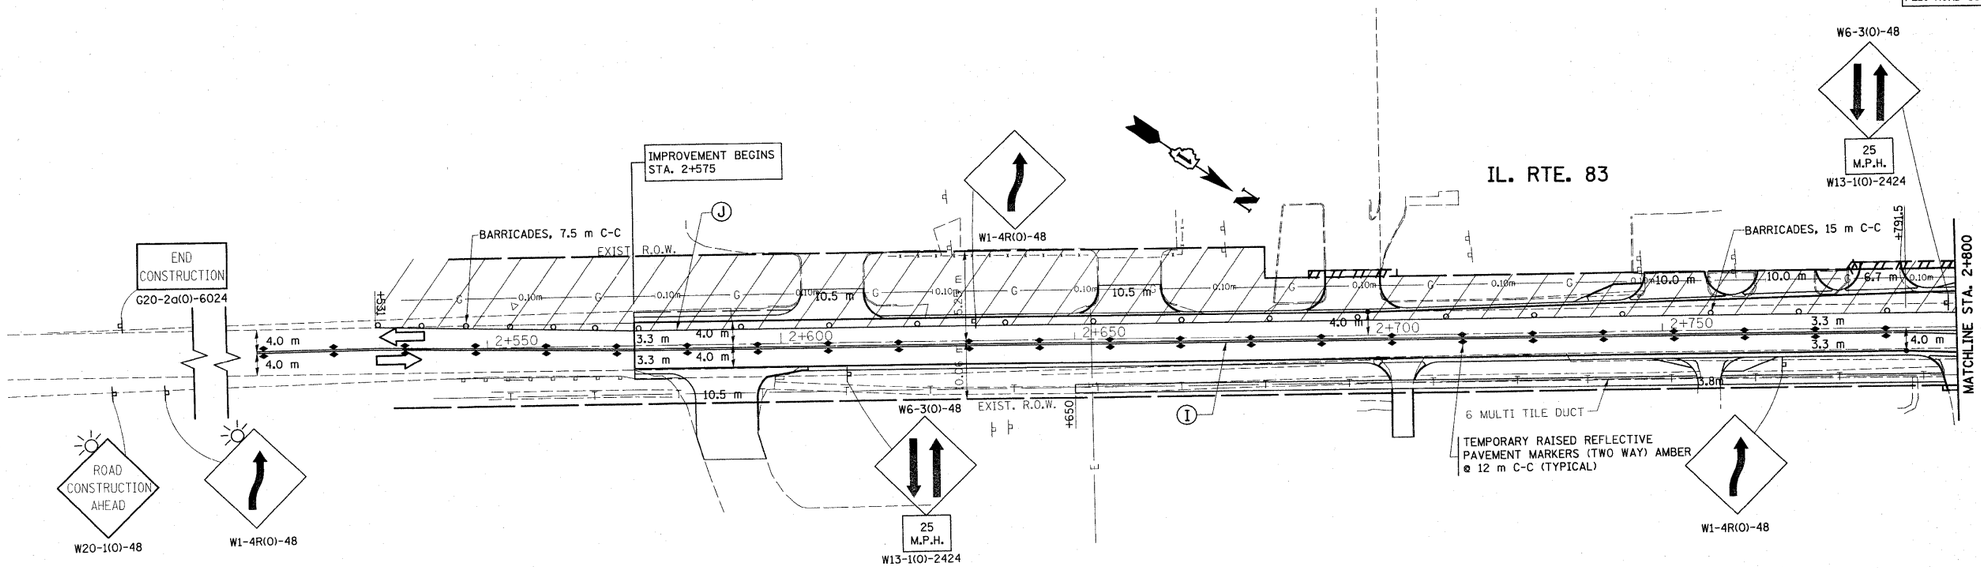

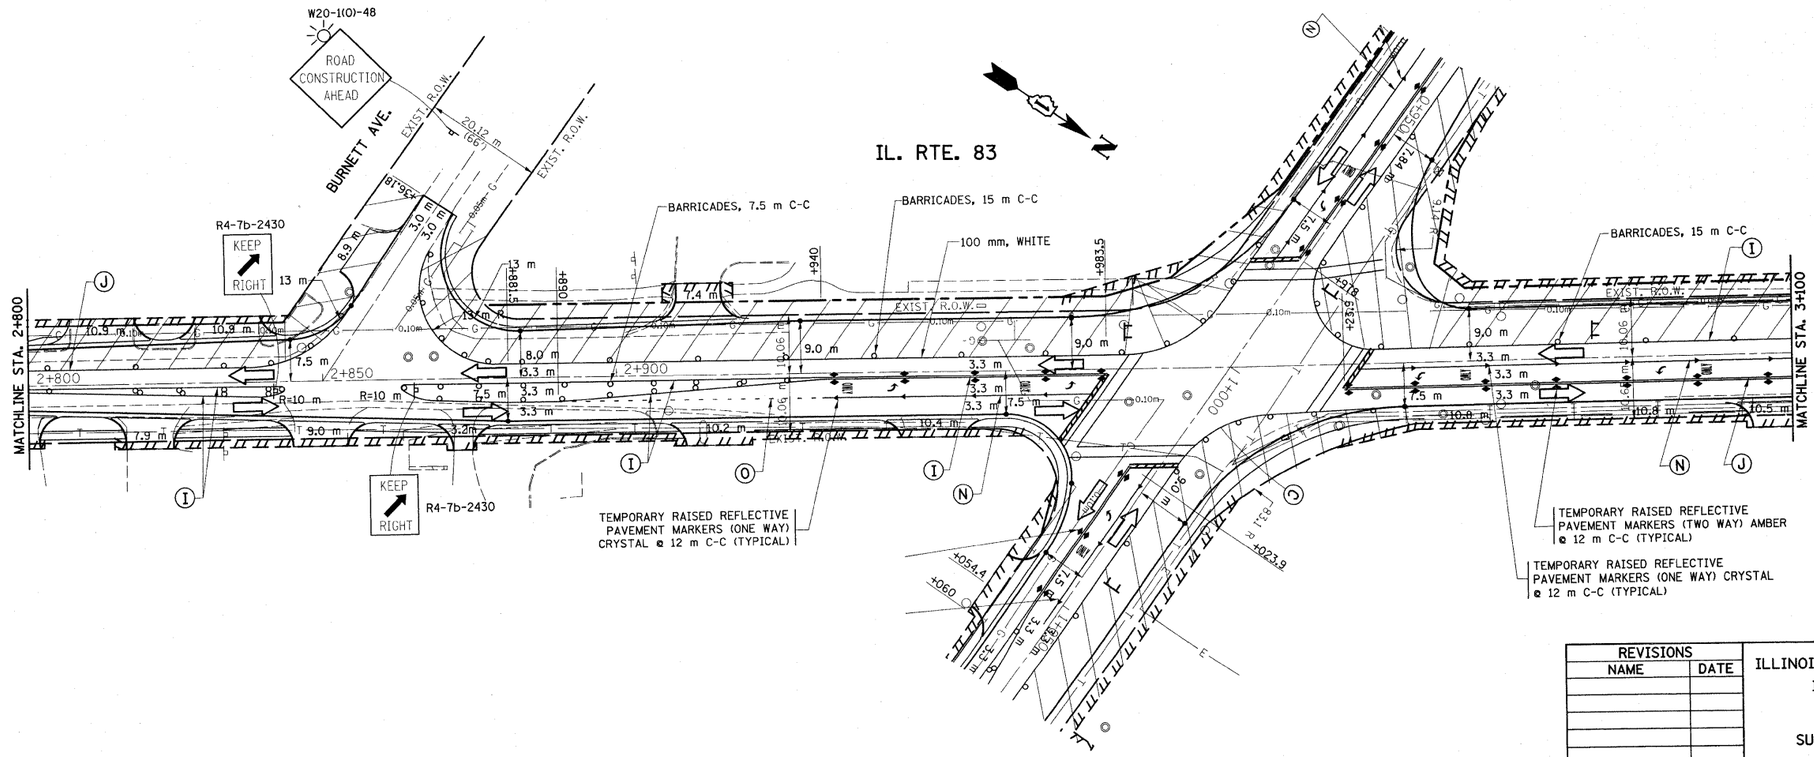

REVISIONS	
NAME	DATE

ILLINOIS DEPARTMENT OF TRANSPORTATION
IL. RTE. 83 (MILWAUKEE AVE.)
IL. RTE. 132 (GRAND AVE.)
STAGE II
SUGGESTED TRAFFIC CONTROL AND STAGES OF CONSTRUCTION

SCALE: DRAWN BY
DATE: 11/10/2009 CHECKED BY

11/10/2009
c:\pw_work\PWIDOT\BAUERDL\d0108076\PI04498-staging2.dgn
bauerdl