*REF-edr6
*REF-par6

F.A.P. RTE.	SECTION	COUNTY	TOTAL SHEETS	SHEET NO.
866	4N-1	LAKE	165	62
STA. 3+100		TO STA. 3+300		
FED. ROAD DIST. NO. 1		ILLINOIS	FED. AID PROJECT	

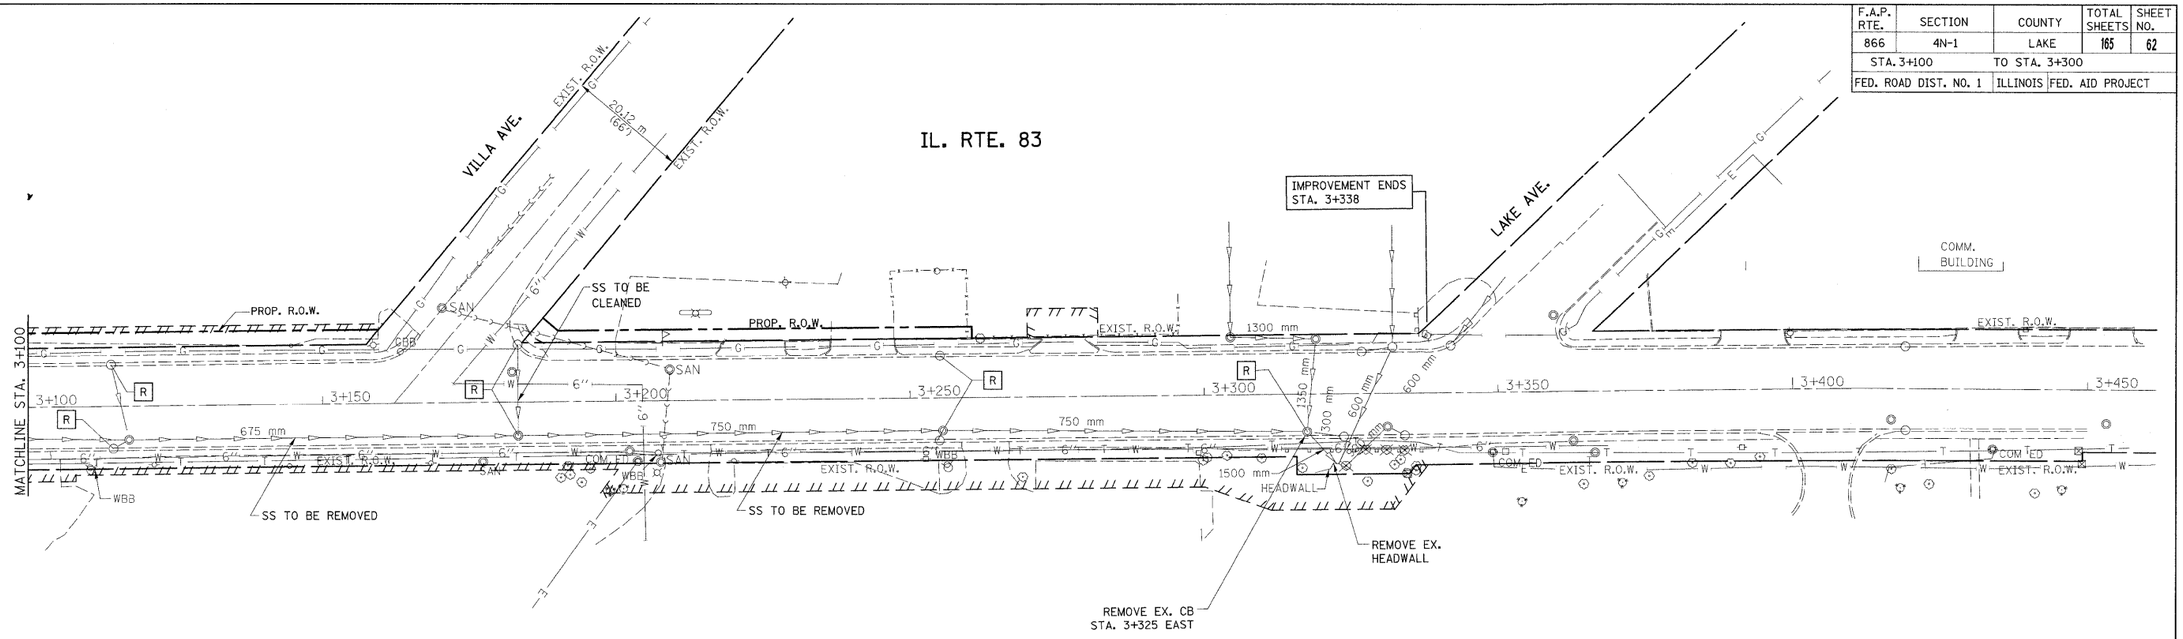

EXISTING

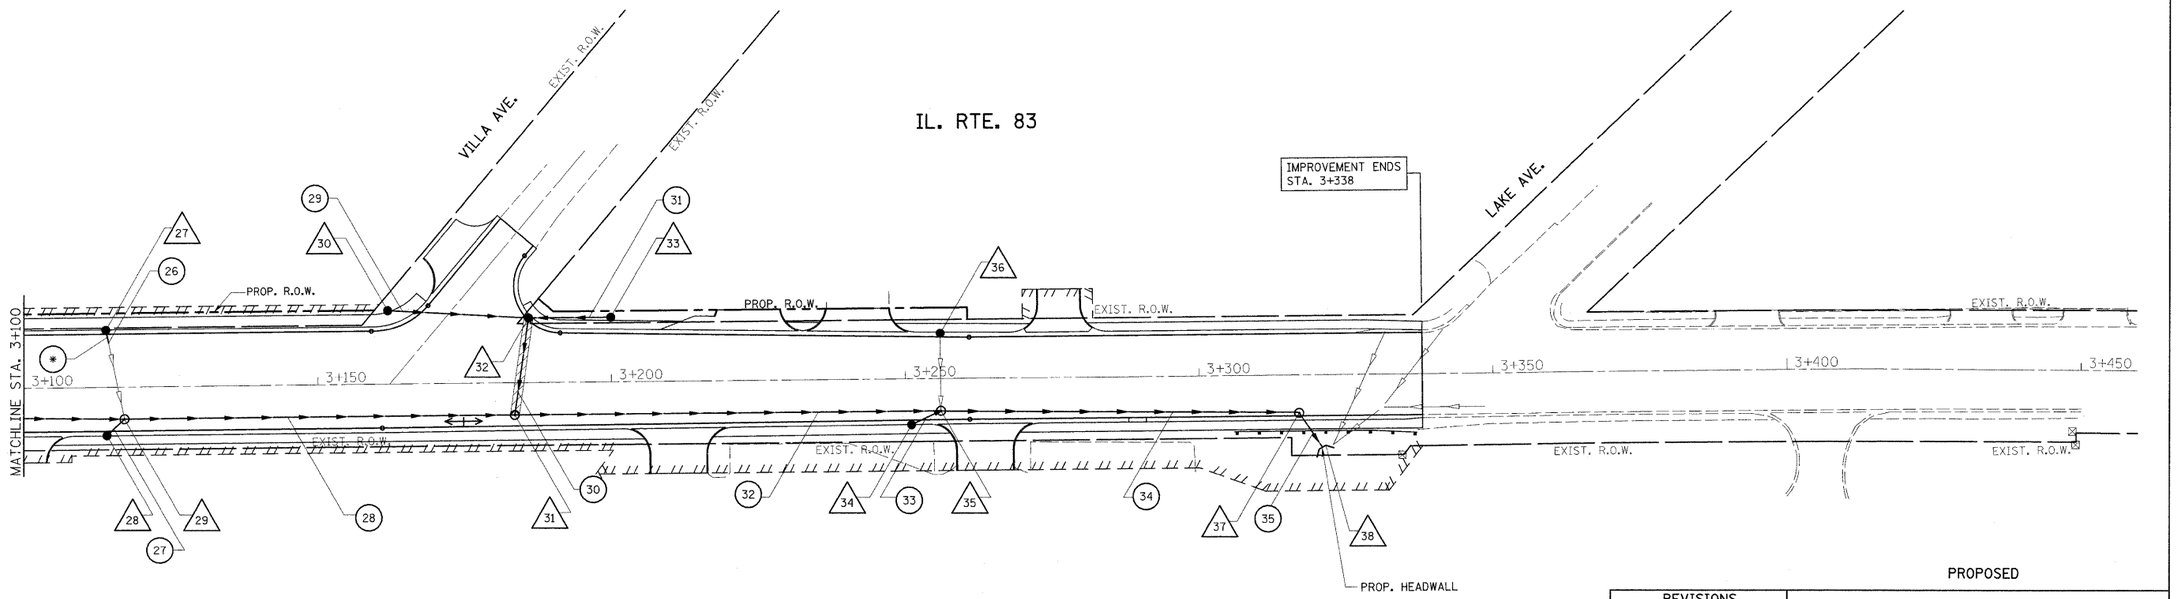

PROPOSED

REVISIONS	
NAME	DATE

ILLINOIS DEPARTMENT OF TRANSPORTATION

DRAINAGE PLAN
ILL. RTE 83 @ ILL RTE 132

SCALE:
DATE: 2/5/2010

DRAWN BY
CHECKED BY

2/5/2010
C:\pw_work\PWIDOT\LISZEKRF\d0108089\PI04498-sht-drain2.dgn
liszekrf