*REF-edr2
*REF-pdr2

F.A.P. RTE.	SECTION	COUNTY	TOTAL SHEETS	SHEET NO.
866	4N-1	LAKE	165	64
STA. 0+950		TO STA. 1+250		
FED. ROAD DIST. NO. 1		ILLINOIS	FED. AID PROJECT	

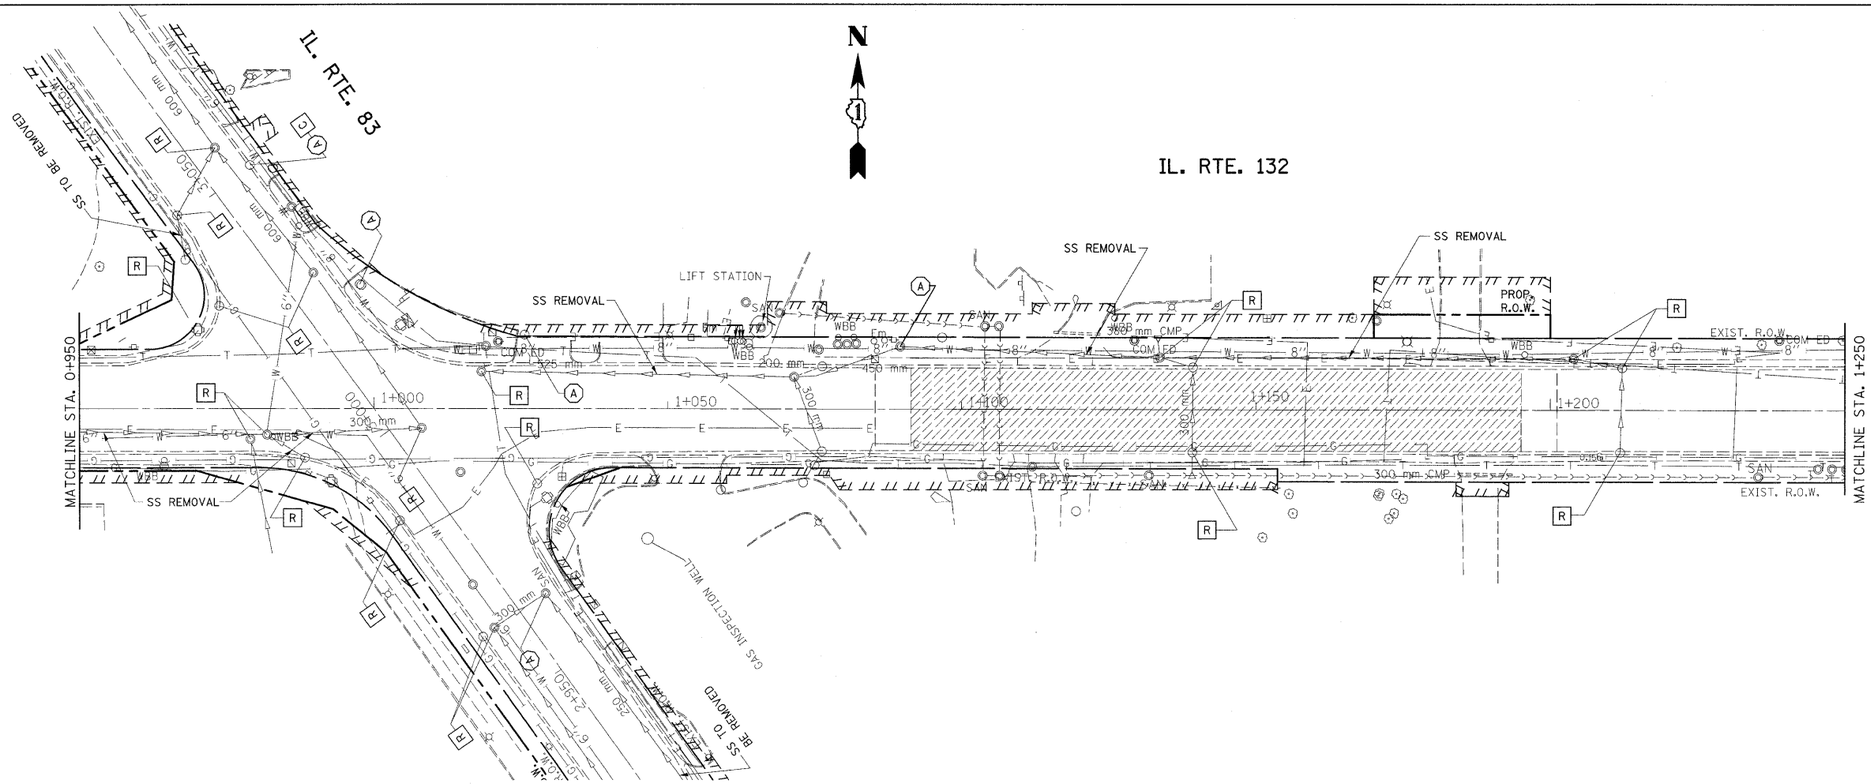

EXISTING

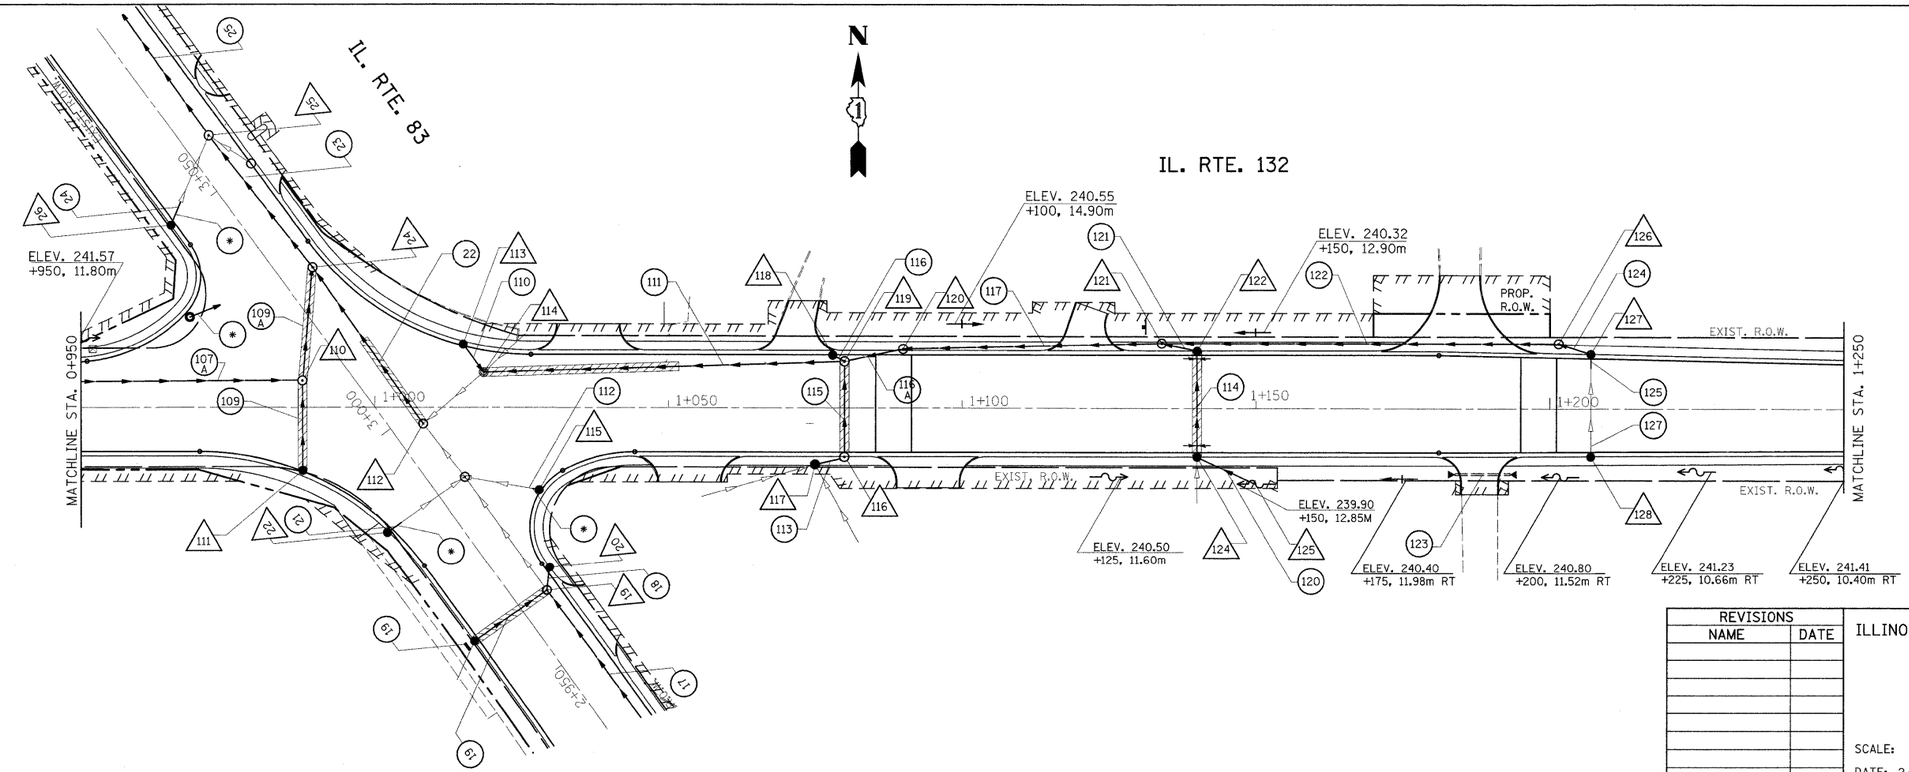

PROPOSED

REVISIONS	
NAME	DATE

ILLINOIS DEPARTMENT OF TRANSPORTATION

DRAINAGE PLAN
ILL. RTE. 83 @ ILL RTE 132

SCALE:
DRAWN BY
DATE: 2/5/2010
CHECKED BY

2/5/2010
C:\pw_work\PWIDOT\ILSZEKRF\d0108089\PI04498-sht-drain2.dgn
ilszekrf