FINAL SURVEY	SURVEYED	BY	DATE
NOTE BOOK	DRAWN		
NO.	TEMPLATE		
	AREAS		
	AREAS CHECKED		

ORIGINAL SURVEY	SURVEYED	BY	DATE
NOTE BOOK	DRAWN		
	TEMPLATE		
	AREAS		
	AREAS CHECKED		

COPYRIGHT © 2010, BY BAXTER & WOODMAN, INC.
STATE OF ILLINOIS - PROFESSIONAL DESIGN FIRM
LICENSE NO.: 184-001827 EXPIRES 4/30/2011
4/8/2010 3:49:21 PM ...\Workarea\USER\MOSS-WEA\SURVEY\ROADWAYS\MCCARTHY ROAD\Sheets.dgn
...\prodrive\PDF22x34.plt
n:\CAD-SURVEY\PLOTS\BAR.PLT

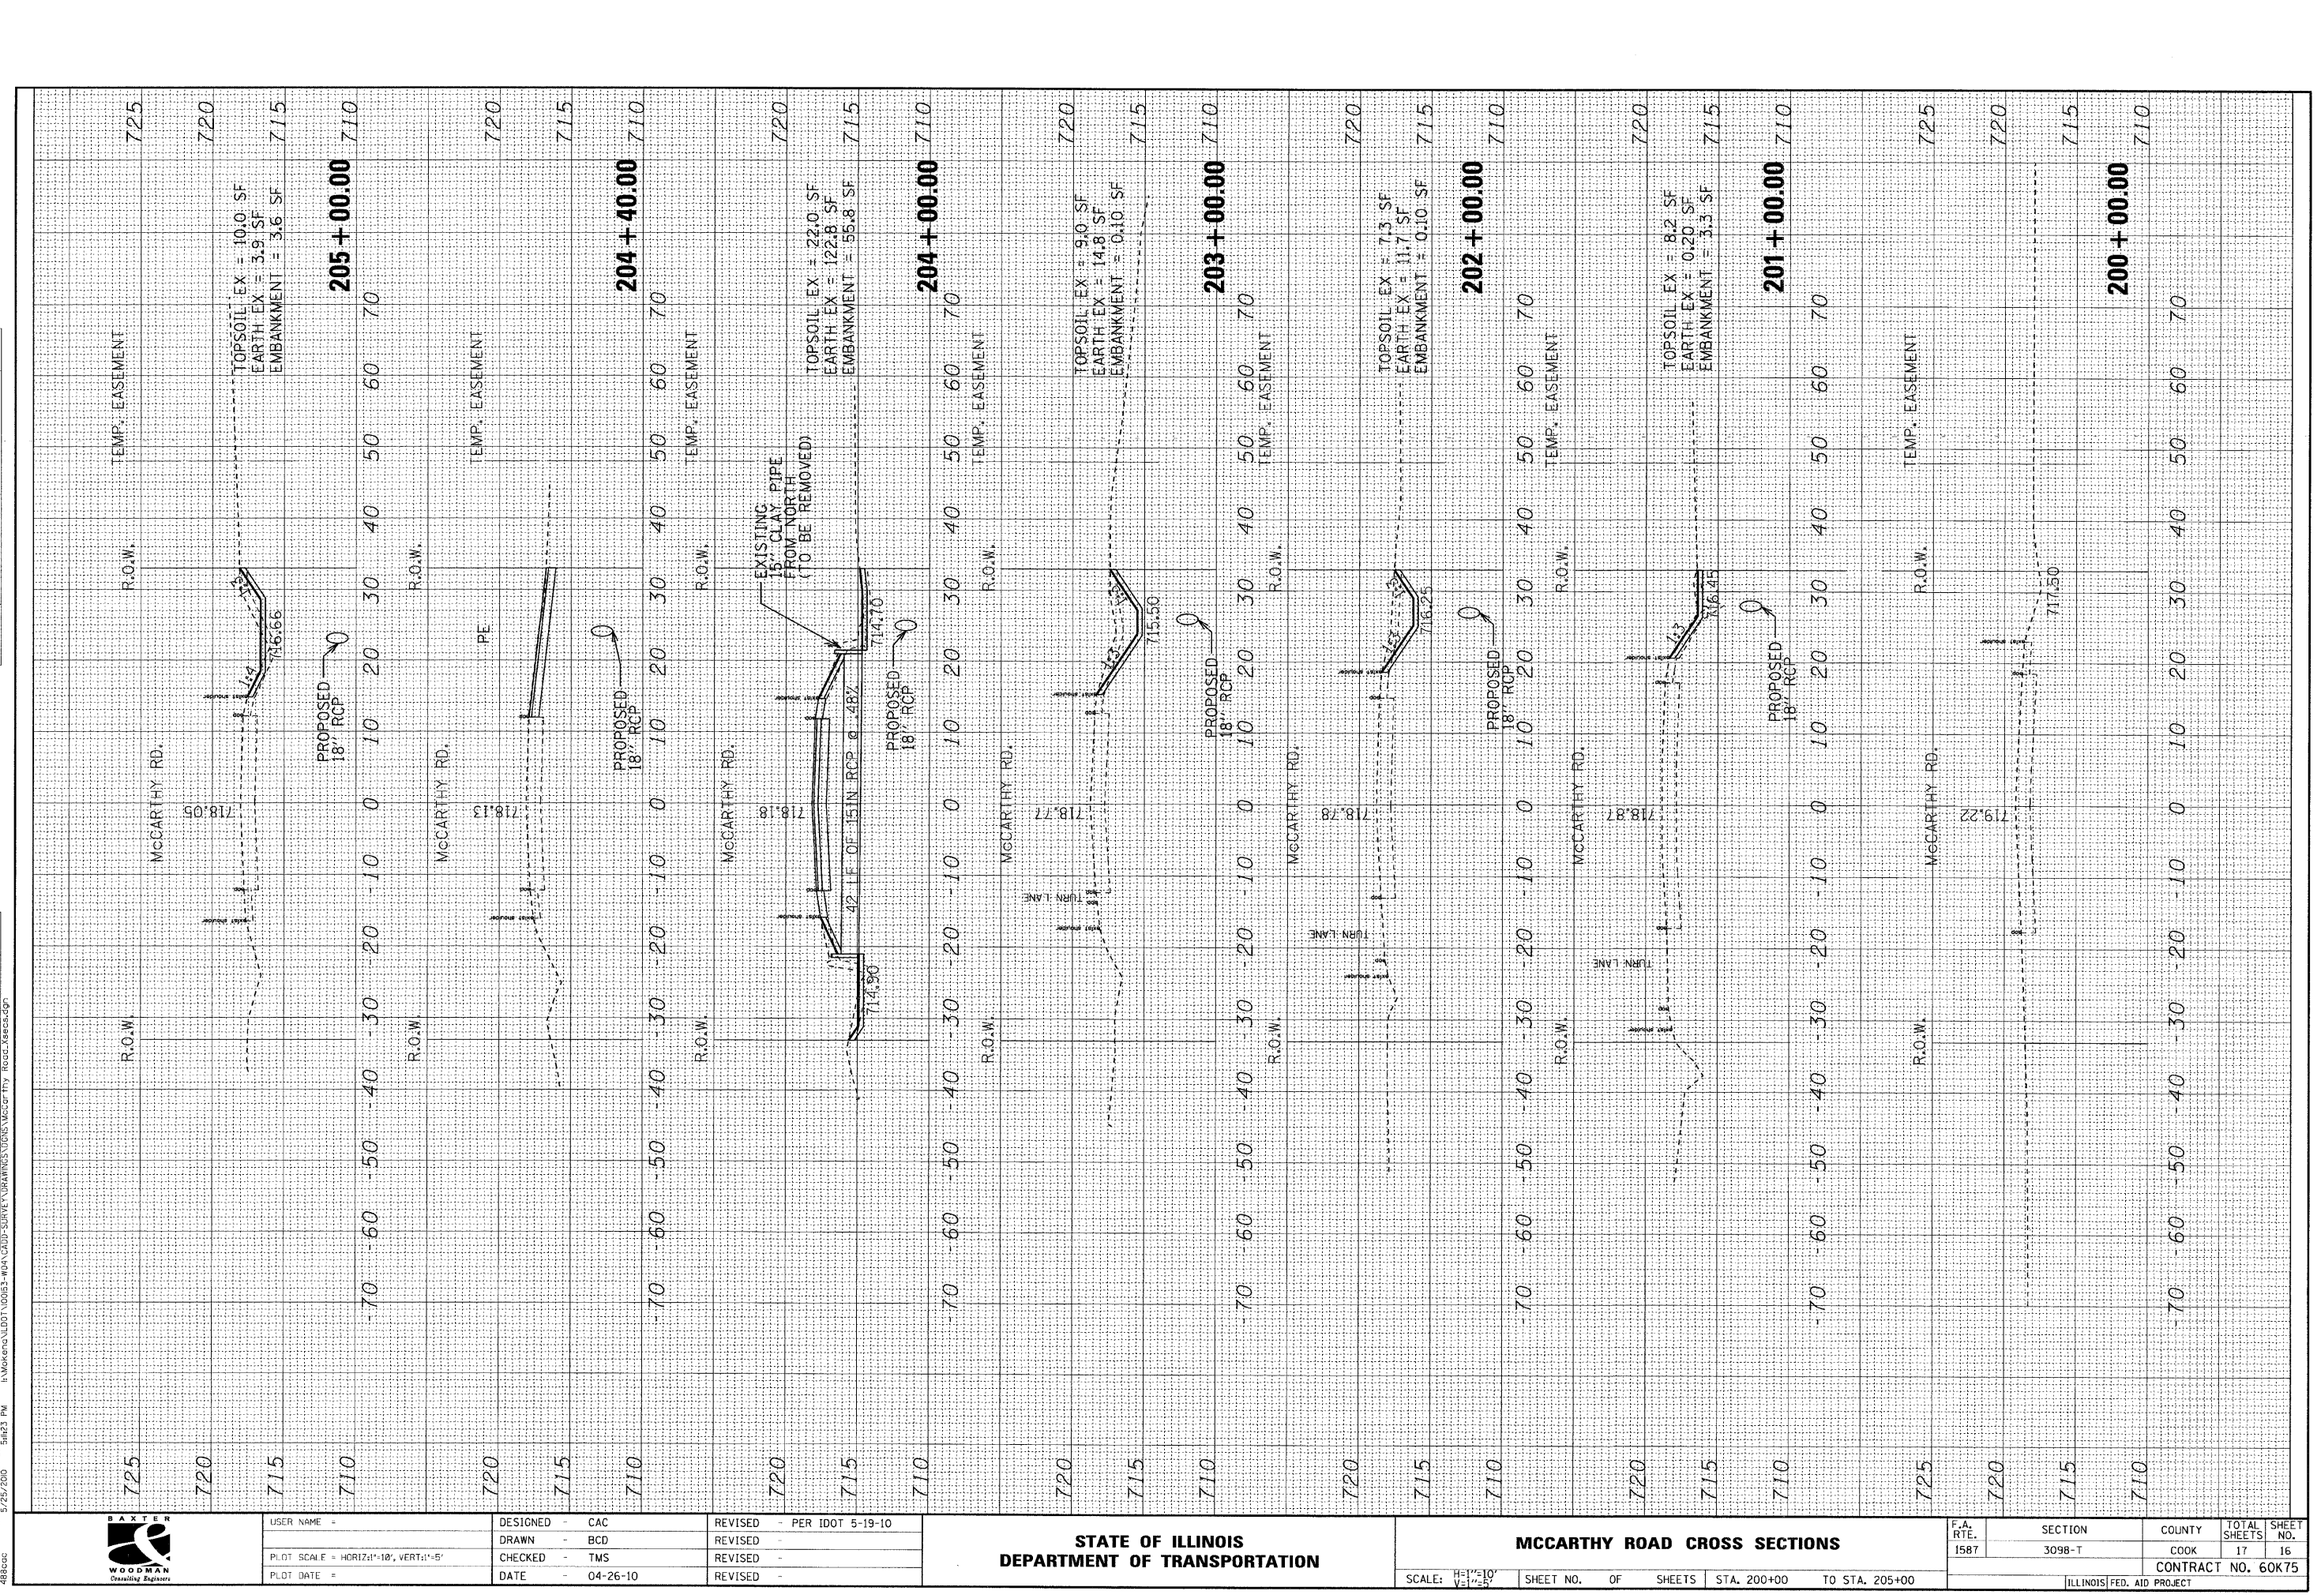

USER NAME =	DESIGNED - CAC	REVISED - PER IDOT 5-19-10
	DRAWN - BCD	REVISED -
PLOT SCALE = HORIZ:1"=10', VERT:1"=5'	CHECKED - TMS	REVISED -
PLOT DATE =	DATE - 04-26-10	REVISED -

STATE OF ILLINOIS
DEPARTMENT OF TRANSPORTATION

MCCARTHY ROAD CROSS SECTIONS

SCALE: H:1"=10' V:1"=5' | SHEET NO. OF SHEETS | STA. 200+00 TO STA. 205+00

F.A. RTE.	SECTION	COUNTY	TOTAL SHEETS	SHEET NO.
1587	3098-T	COOK	17	16
		CONTRACT NO. 60K75		
	ILLINOIS FED. AID PROJECT			