NOTE:
ALL PROPOSED DRIVEWAYS SHALL BE BITUMINOUS UNLESS OTHERWISE SPECIFIED AS PORTLAND CEMENT CONCRETE ON THE PLAN SHEETS.

TREES LESS THAN 6" DIAMETER SHALL BE CONSIDERED AS CLEARING ITEM AS PER SECTION 201 OF STANDARD SPECIFICATION.

TREE REMOVAL	(6 TO 15 UNITS DIA.)	51 UNITS
TREE REMOVAL	(OVER 15 UNITS DIA.)	0 UNITS
TREE REMOVAL		0.013 ACRES

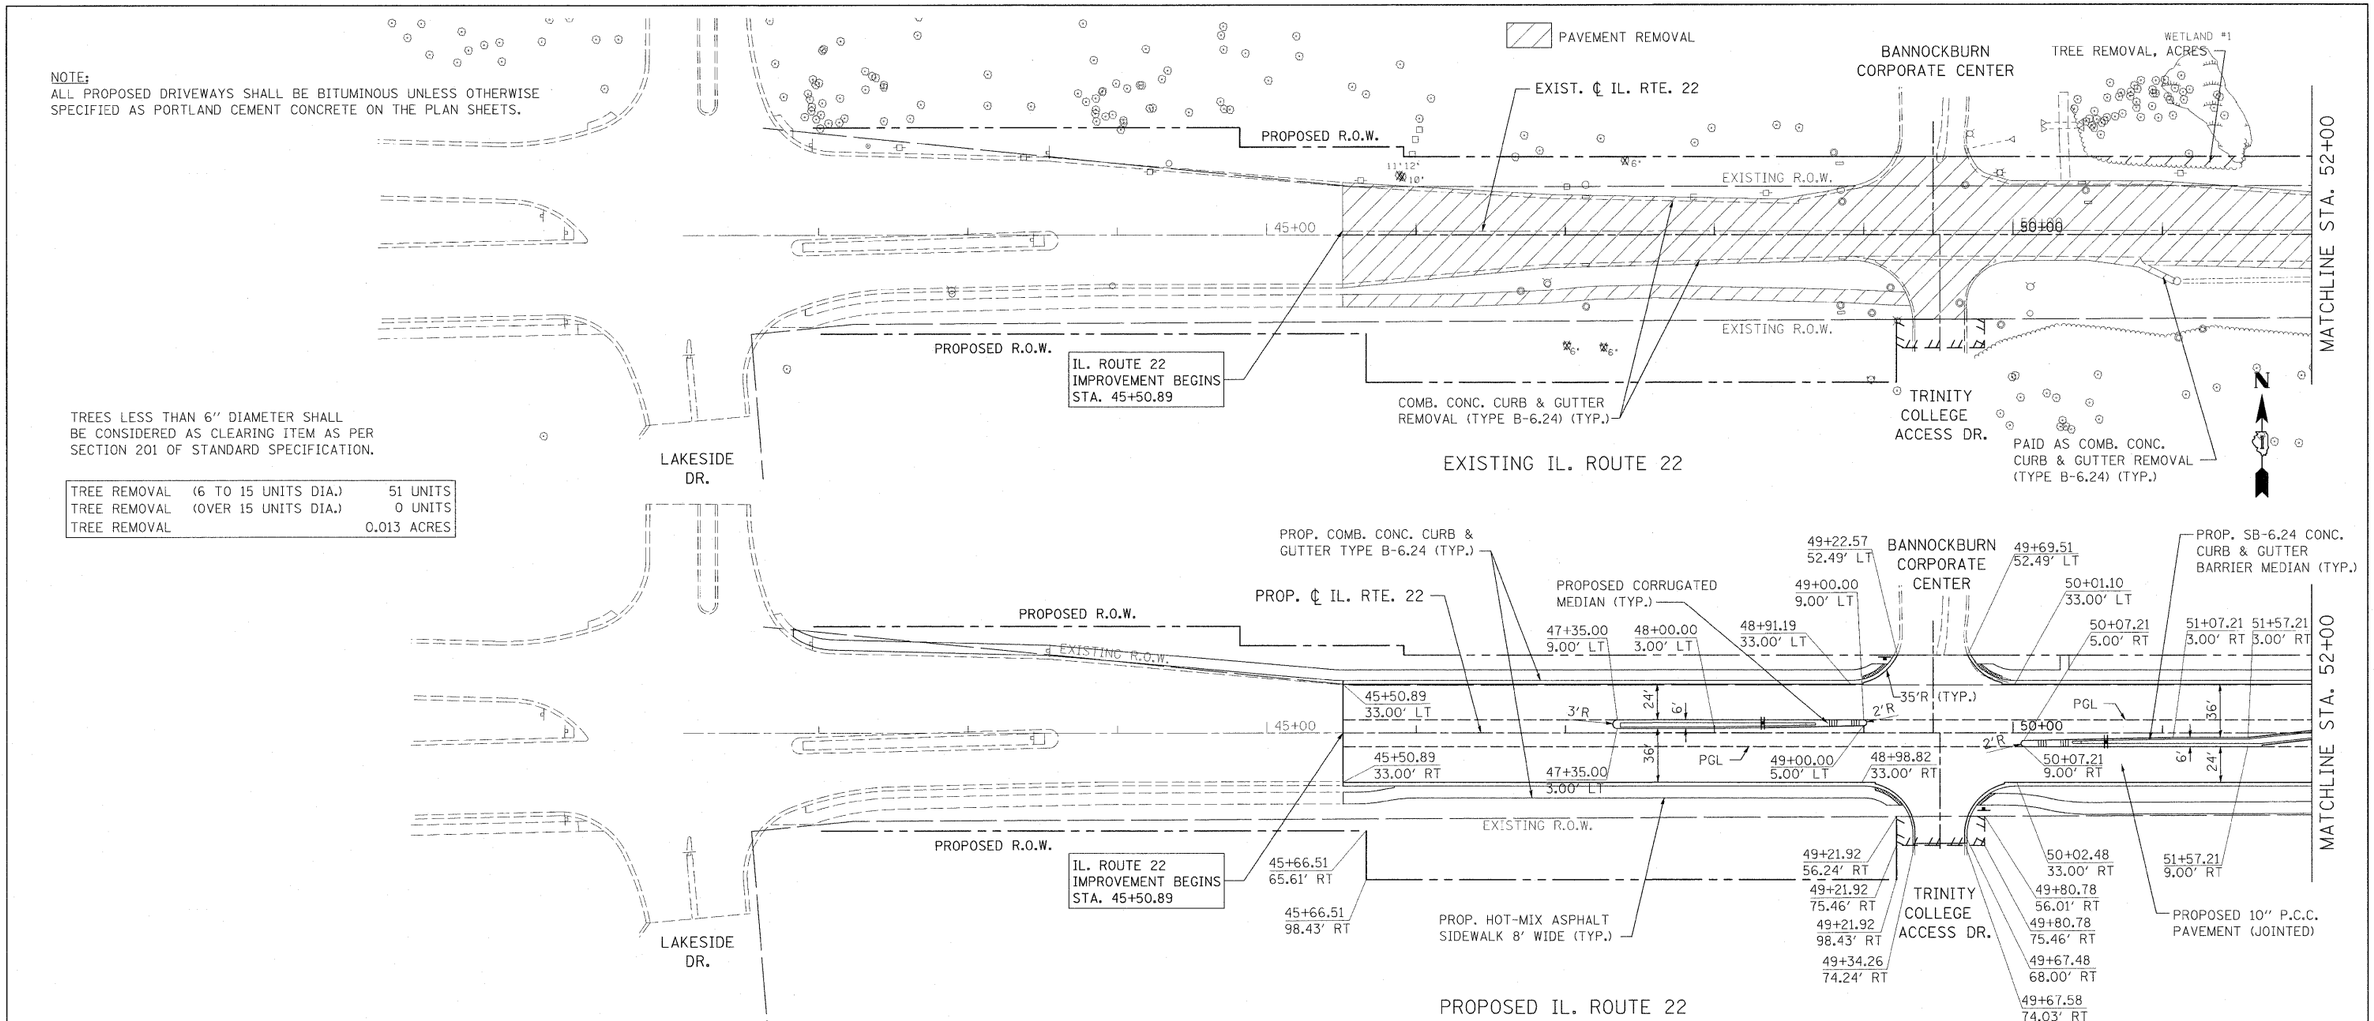

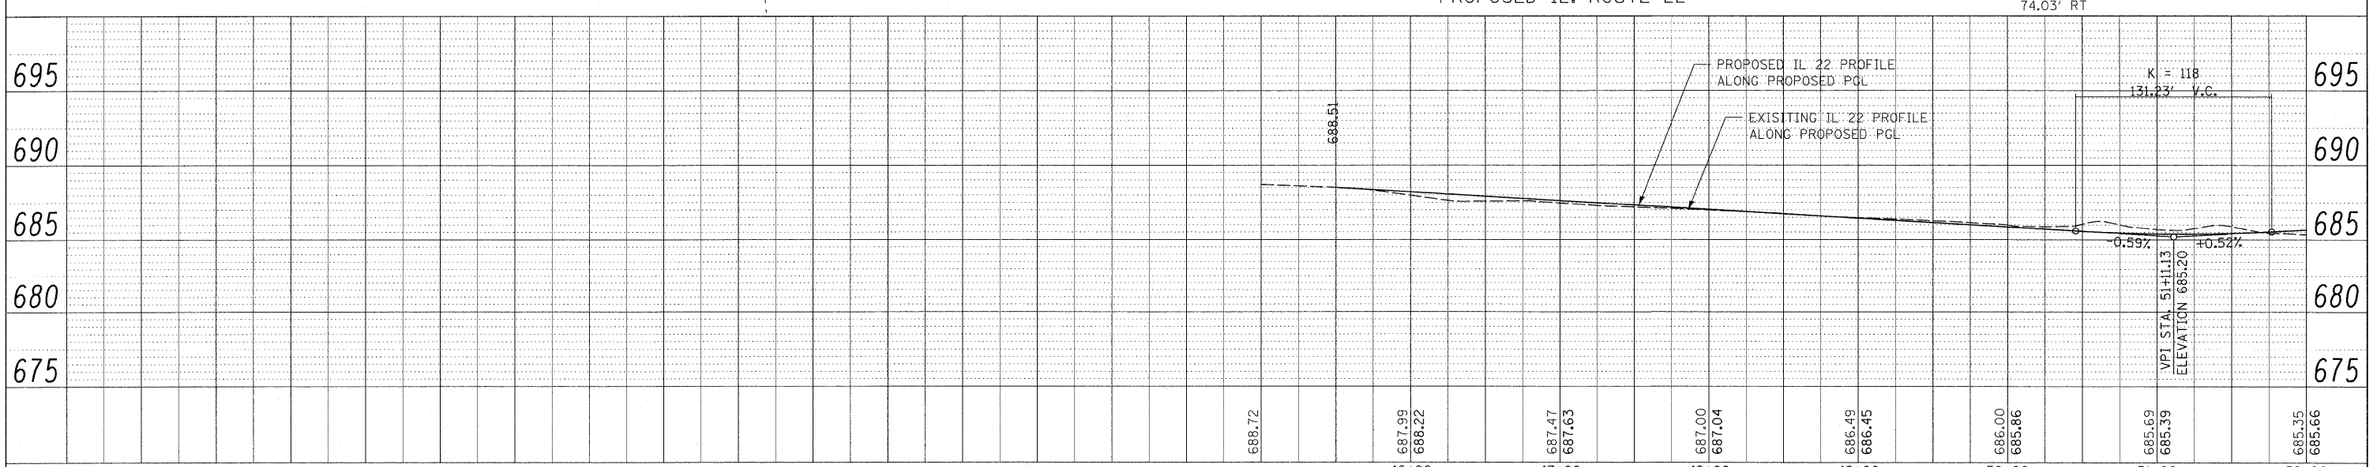

FILE NAME = W:\I_RTE22_2009 REVISIONS\Tree Removal Contract\CADD Sheets\D160L41-sht-plnprf.dgn	USER NAME = $USER$	DESIGNED - LP	REVISED -
	PLOT SCALE = $SCALE$	DRAWN - DC	REVISED -
	PLOT DATE = 5/13/2010	CHECKED - JP	REVISED -
		DATE - 05/14/2010	REVISED -

STATE OF ILLINOIS
DEPARTMENT OF TRANSPORTATION

IL. ROUTE 22
TREE REMOVAL PLANS

SCALE: 1"=50' | SHEET NO. 10 OF 56 SHEETS | STA. 45+50.89 TO STA. 52+00.00

F.A.P RTE.	SECTION	COUNTY	TOTAL SHEETS	SHEET NO.
337	2010-062-DTR	LAKE	56	10

CONTRACT NO. 60L41

ILLINOIS FED. AID PROJECT