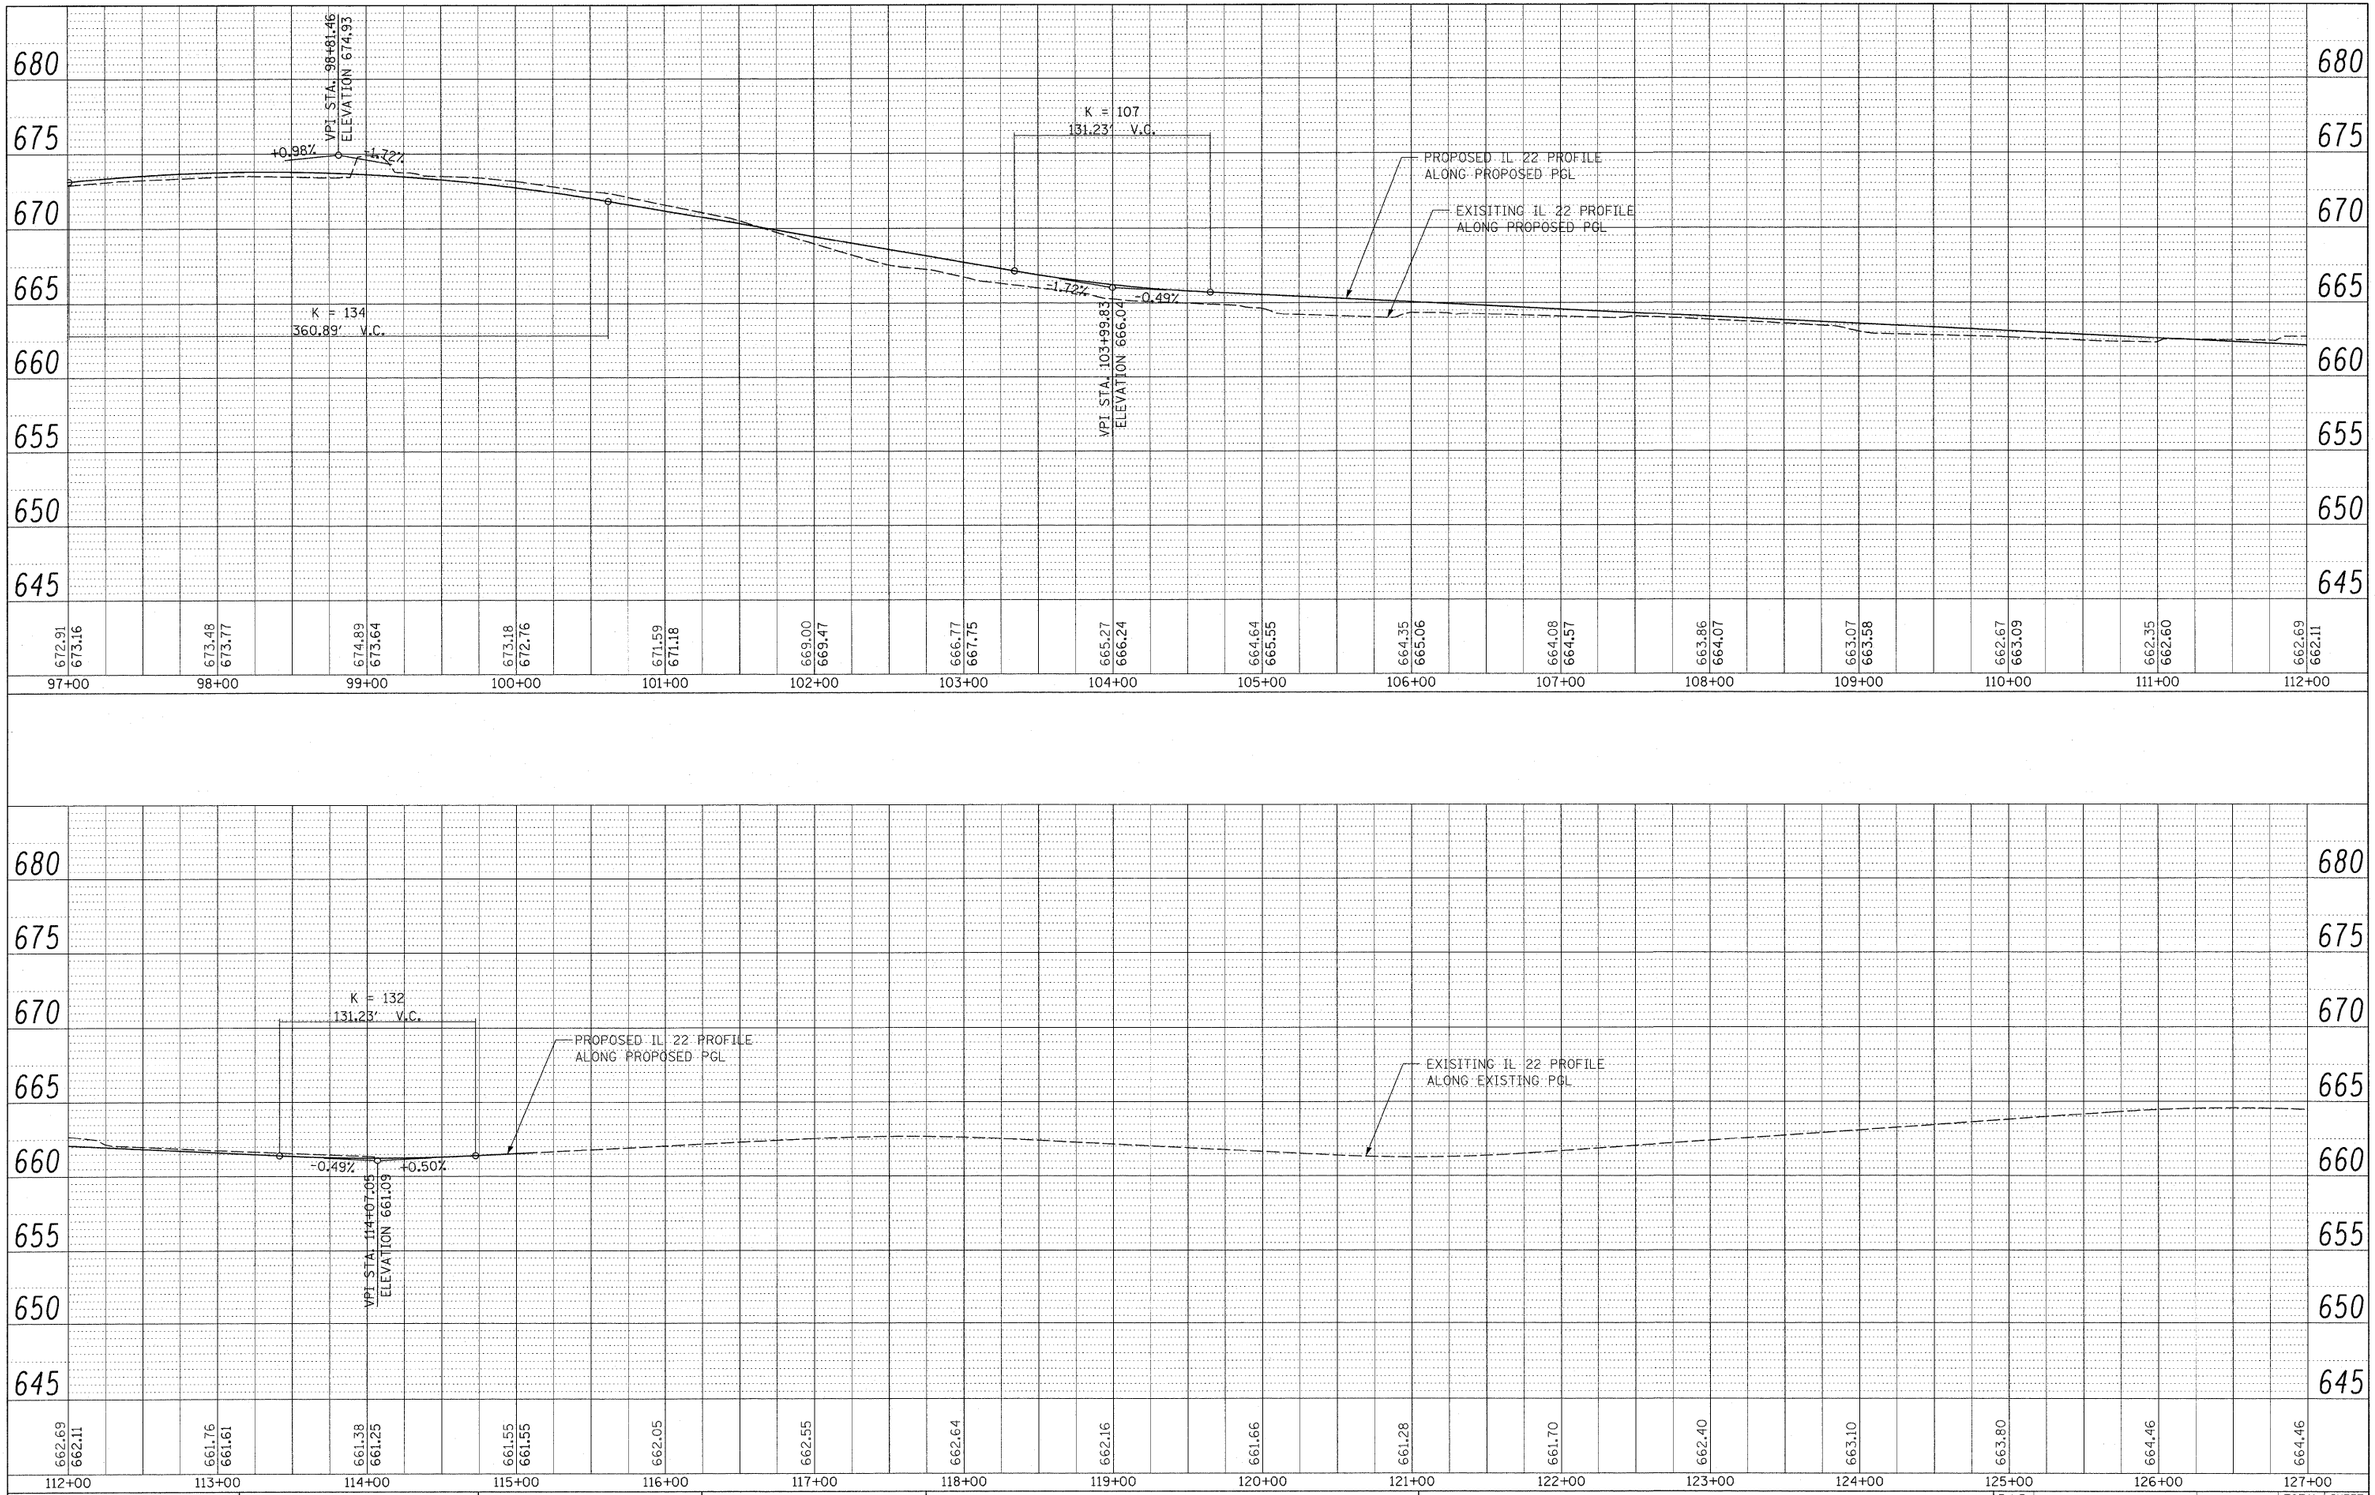

PLAN
NOTE BOOK NO.
SURVEYED
PLOTTED
ALIGNMENT CHECKED
RT. OF WAY CHECKED
CADD FILE NAME
BY
DATE

PROFILE
NOTE BOOK NO.
SURVEYED
PLOTTED
GRADES CHECKED
B.M. NOTED
STRUCTURE NOTAT'NS CHKD
BY
DATE

FILE NAME = W:\ILRTE22_2009 REVISIONS\Tree Removal Contract\CADD Sheets\D160L41-sht-plnprf.dgn	USER NAME = $USER$	DESIGNED - LP	REVISED -
	PLOT SCALE = $SCALE$	DRAWN - DC	REVISED -
	PLOT DATE = 5/13/2010	CHECKED - JP	REVISED -
		DATE - 05/14/2010	REVISED -

STATE OF ILLINOIS
DEPARTMENT OF TRANSPORTATION

IL. ROUTE 22
TREE REMOVAL PLANS

SCALE: 1"=50' | SHEET NO. 15 OF 56 SHEETS | STA. 97+00.00 TO STA. 127+00.00

F.A.P RTE.	SECTION	COUNTY	TOTAL SHEETS	SHEET NO.
337	2010-062-DTR	COOK	56	15

CONTRACT NO. 60L41

ILLINOIS FED. AID PROJECT