LEGEND:

- PROPOSED MANHOLE
- PROPOSED CATCH BASIN
- PROPOSED STORM SEWER
- PROPOSED FLARED END SECTION
- EXISTING MANHOLE
- EXISTING CATCH BASIN
- EXISTING INLET
- EXISTING FLARED END SECTION
- EXISTING STORM SEWER
- EXISTING PIPE CULVERT

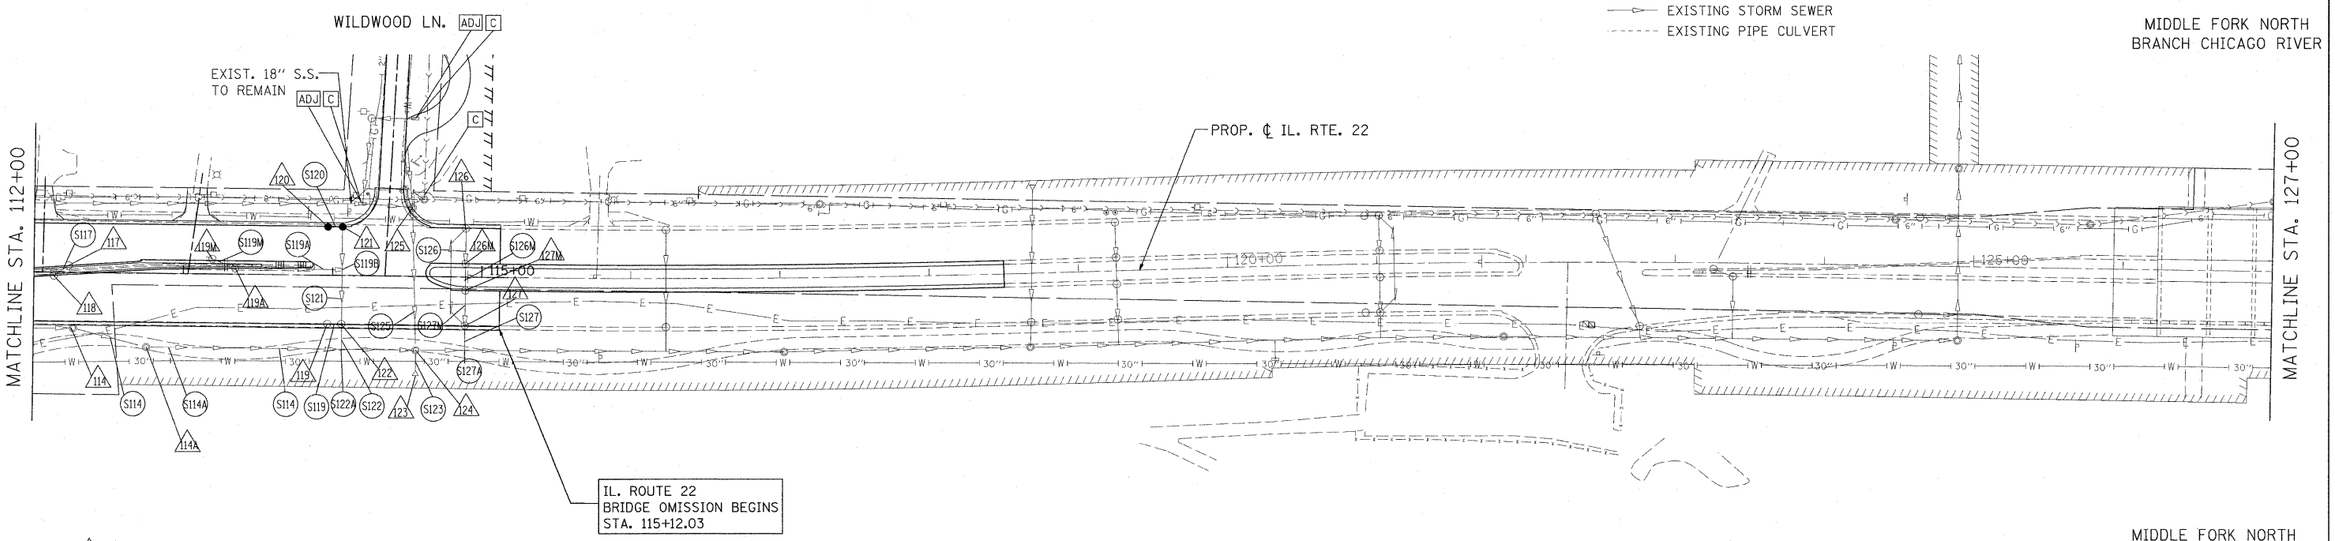

PROPOSED STORM STRUCTURE

PROPOSED STORM SEWER

R EXISTING STRUCTURE TO BE REMOVED

AB EXISTING STORM SEWER TO BE ABANDONED

ADJ EXISTING STRUCTURE TO BE ADJUSTED

C EXISTING STRUCTURE TO BE CLEANED

FOR UTILITY INFORMATION ONLY

NOTE:
STORM WATER STRUCTURE OFFSET LOCATIONS GIVEN ON THE DETAILED PLANS ARE TO THE FOLLOWING POINTS: A) FOR STRUCTURES FALLING IN THE CURB LINE - TO THE EDGE OF PAVEMENT: B) FOR ALL OTHER STRUCTURE LOCATIONS - TO THE CENTER OF THE STRUCTURE.

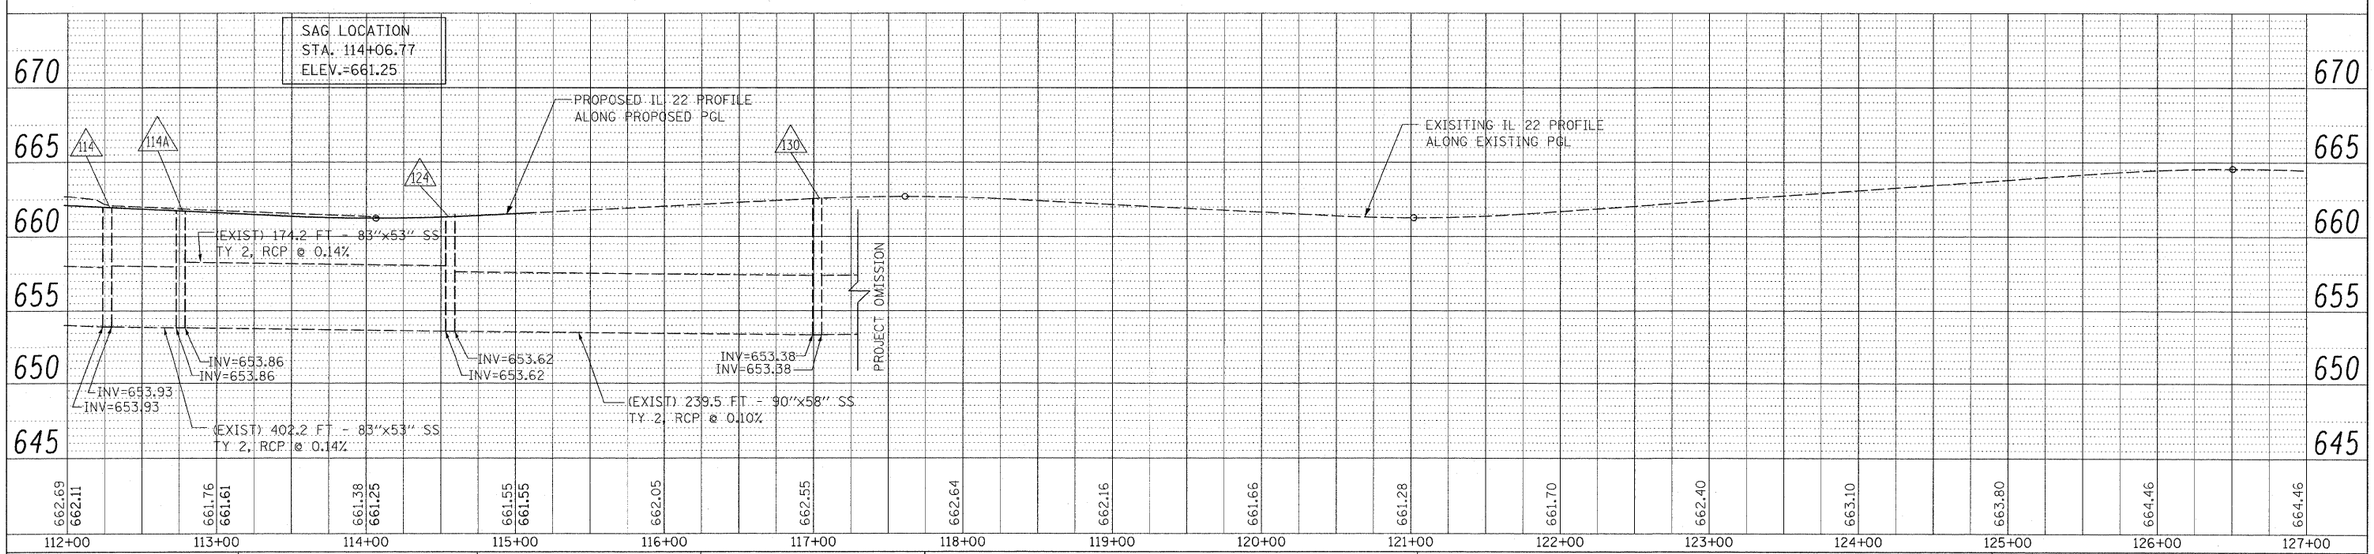

FILE NAME = W:\ILRTE22_2009 REVISIONS\Tree Removal Contract\CADD Sheets\D160L41-sht-drain.dgn	USER NAME = $USER$	DESIGNED - LP	REVISED -
		DRAWN - MC	REVISED -
	PLOT SCALE = $SCALE$	CHECKED - JP	REVISED -
	PLOT DATE = 5/13/2010	DATE - 05/14/2010	REVISED -

STATE OF ILLINOIS
DEPARTMENT OF TRANSPORTATION

IL. ROUTE 22
DRAINAGE PLAN AND PROFILE

SCALE: 1"=50' | SHEET NO. 28 OF 56 SHEETS | STA. 112+00 TO STA. 127+00

F.A.P RTE.	SECTION	COUNTY	TOTAL SHEETS	SHEET NO.
337	2010-062-DTR	LAKE	56	28
		CONTRACT NO. 60L41		
		ILLINOIS FED. AID PROJECT		

PLAN		BY	DATE
NOTE BOOK NO.	SURVEYED / PLOTTED / ALIGNMENT CHECKED / R.O.W. CHECKED / CADD FILE NAME		

FILE		BY	DATE
NOTE BOOK NO.	SURVEYED / PLOTTED / GRADES CHECKED / BRIDGE CHECKED / STRUCTURE NOTATNS CHKD		