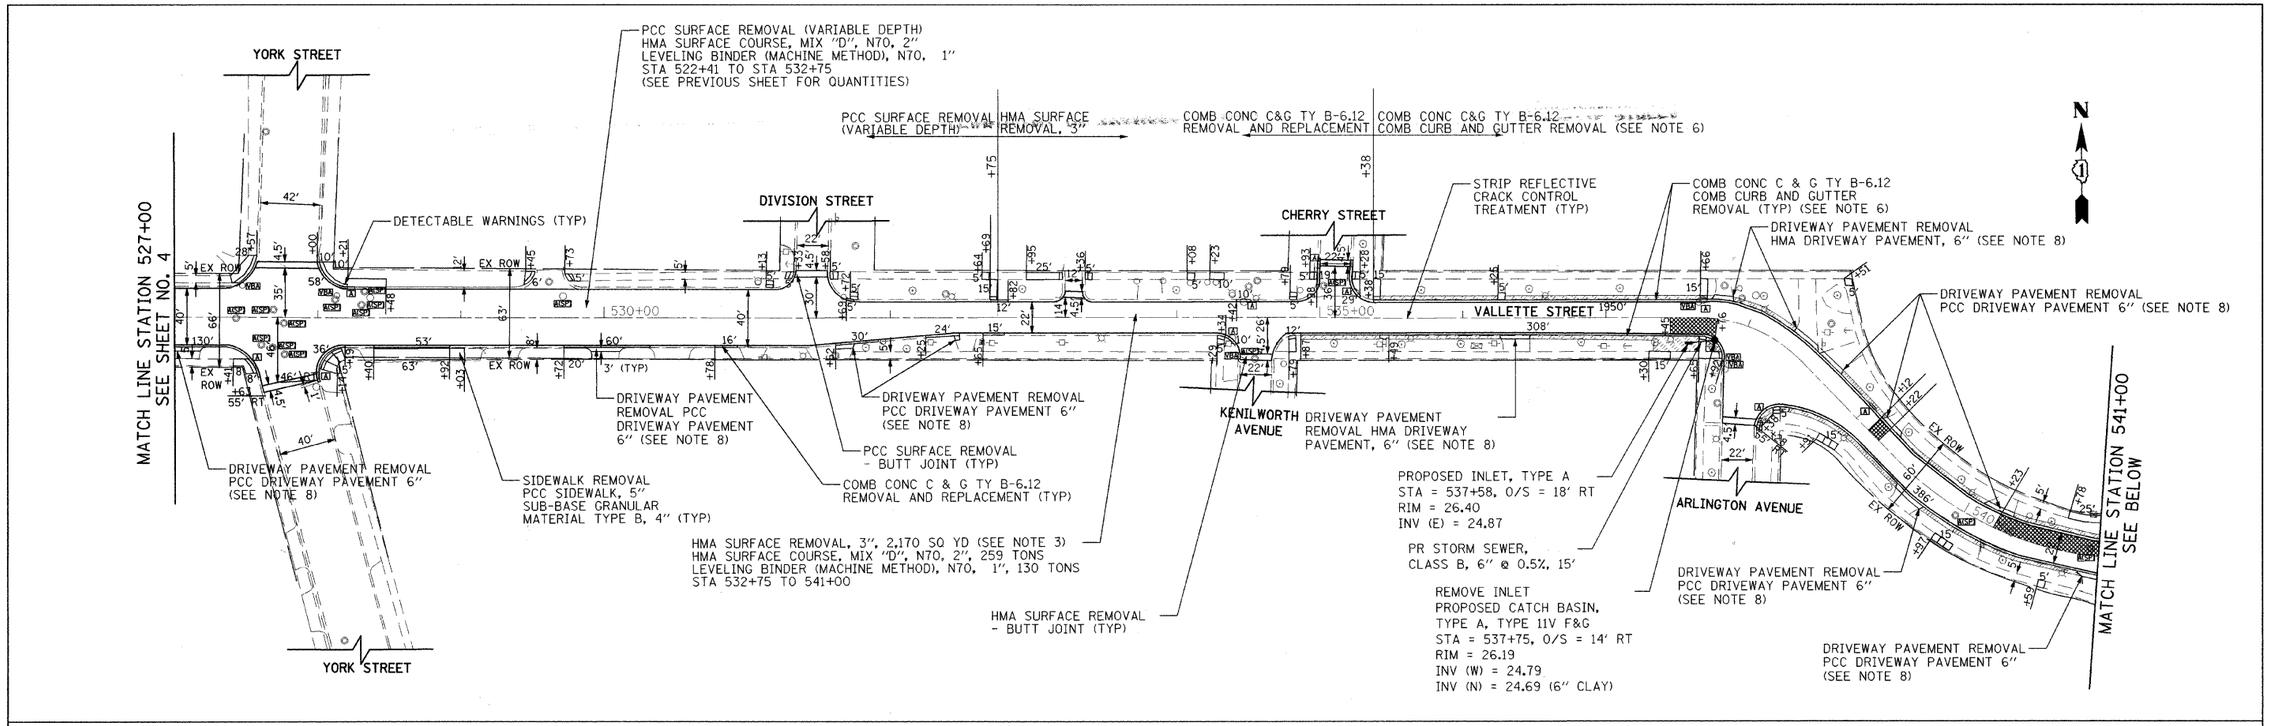

NOTES:
1) CLASS D PATCHES, 9" AS DIRECTED BY ENGINEER
2) INSTALL STRIP REFLECTIVE CRACK CONTROL TREATMENT ALONG EXISTING LONGITUDINAL PAVEMENT JOINTS.
3) FROM KENILWORTH AVE./CHERRY ST. TO STATION 555+09, FROM THE EDGE OF PAVEMENT TO 1' INSIDE EDGE OF PAVEMENT SHALL BE REMOVED AS PAVEMENT REMOVAL (SEE TYPICAL SECTIONS).
4) AREAS REQUIRING VARIABLE DEPTH HMA SURFACE REMOVAL ARE DESIGNATED WITH CROSS HATCHING.
5) CURB GRADES WILL BE PROVIDED BY THE ENGINEER PRIOR TO CONSTRUCTION.
6) REMOVAL AND DISPOSAL OF THE MATERIAL UNDER THE PROPOSED CURB AND GUTTER LOCATION IN ORDER TO INSTALL THE PROPOSED SUB-BASE GRANULAR MATERIAL, TY B 4" UNDER THE PROPOSED CURB AND GUTTER SHALL BE CONSIDERED INCLUDED IN THE COST OF COMB CURB AND GUTTER REMOVAL.
7) THE ADJUSTMENT OF THE DRAINAGE STRUCTURES IN THE CURB AND GUTTER LINE SHALL BE PAID FOR AS DRAINAGE STRUCTURES TO BE ADJUSTED. THE ADJUSTMENT AND REPAIR OF THE DRAINAGE STRUCTURES IN THE CURB AND GUTTER LINE SHALL BE PAID FOR AS DRAINAGE STRUCURES TO BE RECONSTRUCTED.
8) IF UNSUITABLE MATERIAL IS ENCOUNTERED UNDER THE EXISTING DRIVEWAYS, A 4" DEPTH OF THE MATERIAL SHALL BE REMOVED AND DISPOSED OF AND PAID FOR AS REMOVAL AND DISPOSAL OF UNSUITABLE MATERIAL. SUB-BASE GRANULAR MATERIAL SHALL BE INSTALLED IN ITS PLACE AND SHALL BE PAID FOR AS SUB-BASE GRANULAR MATERIAL, TYPE B 4".

LEGEND

A	DRAINAGE STRUCTURE TO BE ADJUSTED
REC	DRAINAGE STRUCTURE TO BE RECONSTRUCTED
ACSP	FRAMES AND LIDS TO BE ADJUSTED, SPECIAL
F&G 11V	NEW FRAME & GRATE, TYPE 11V
F&L 1 CL	NEW FRAME & LID, TYPE 1, CLOSED LID
VBA	VALVE BOX TO BE ADJUSTED
	SODDING, SALT TOLERANT TOPSOIL FURNISH AND PLACE, 6"
	HOT-MIX ASPHALT SURFACE REMOVAL, VARIABLE DEPTH (3"-5")

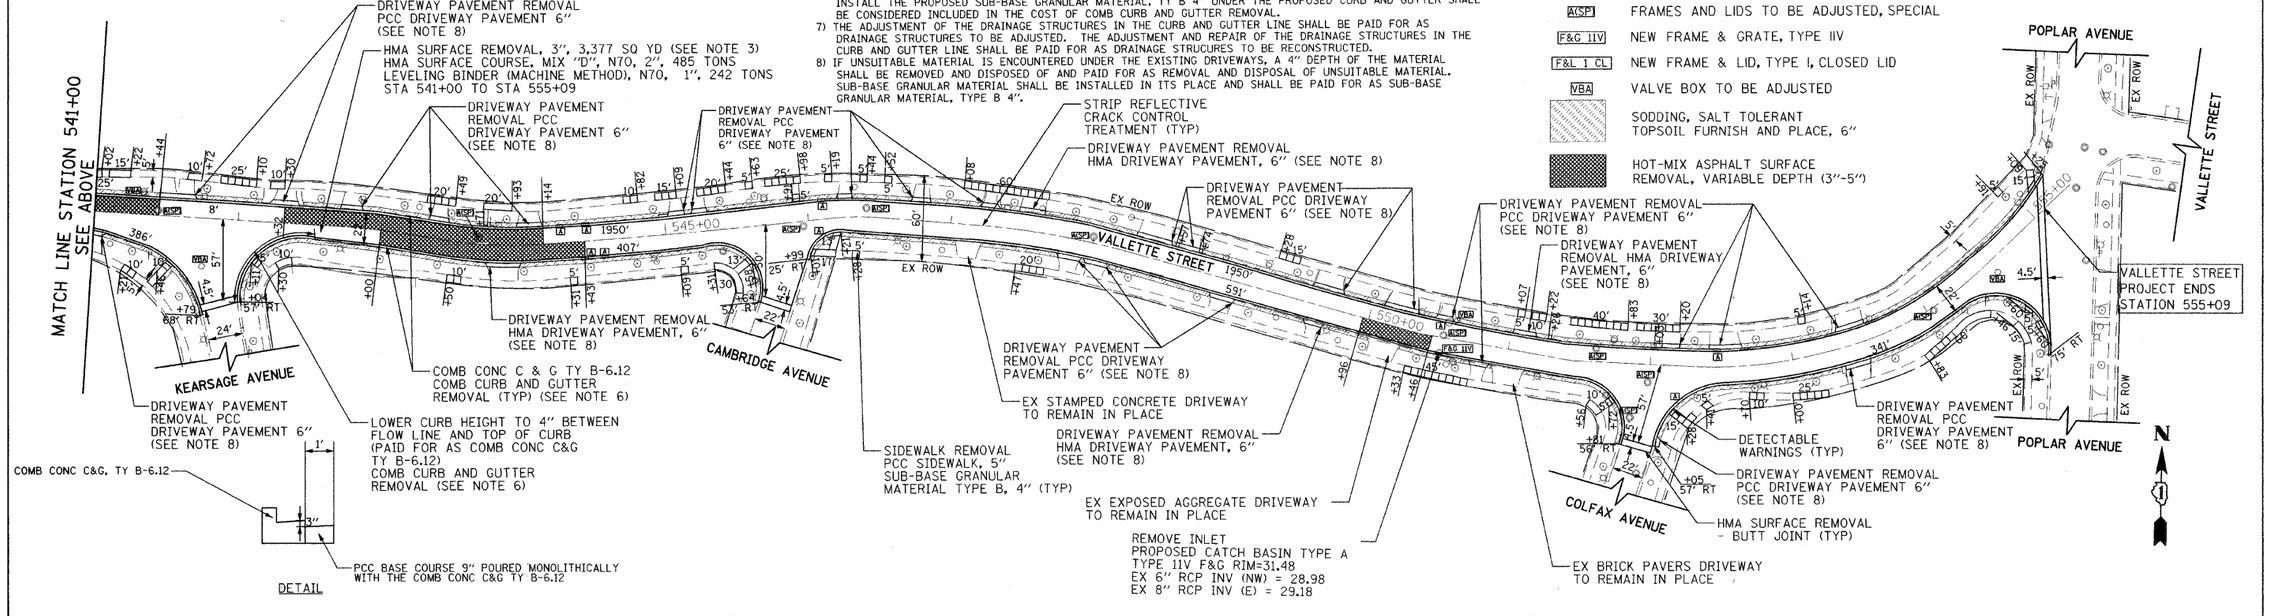

FILE NAME = g:\CH09\0082\Road\Sheets\PP-206-Valletteplan02.sht	USER NAME = _USER_	DESIGNED - JKM	REVISED -	STATE OF ILLINOIS DEPARTMENT OF TRANSPORTATION	VALLETTE STREET IMPROVEMENT PLAN	F.A. RTE.	SECTION	COUNTY	TOTAL SHEETS / SHEET NO.
	PLOT SCALE = 50.000 ' / IN.	DRAWN - JKM	REVISED -			3824	09-00173-00-RS	DUPAGE	17 / 5
	PLOT DATE = 5/20/2010	CHECKED - DWB	REVISED -					CONTRACT NO. 63377	
		DATE - 05/20/2010	REVISED -		SCALE: SHEET NO. 2 OF 2 SHEETS STA. 527+00.00 TO STA. 555+09.00	FED. ROAD DIST. NO. 1	ILLINOIS	FED. AID PROJECT	