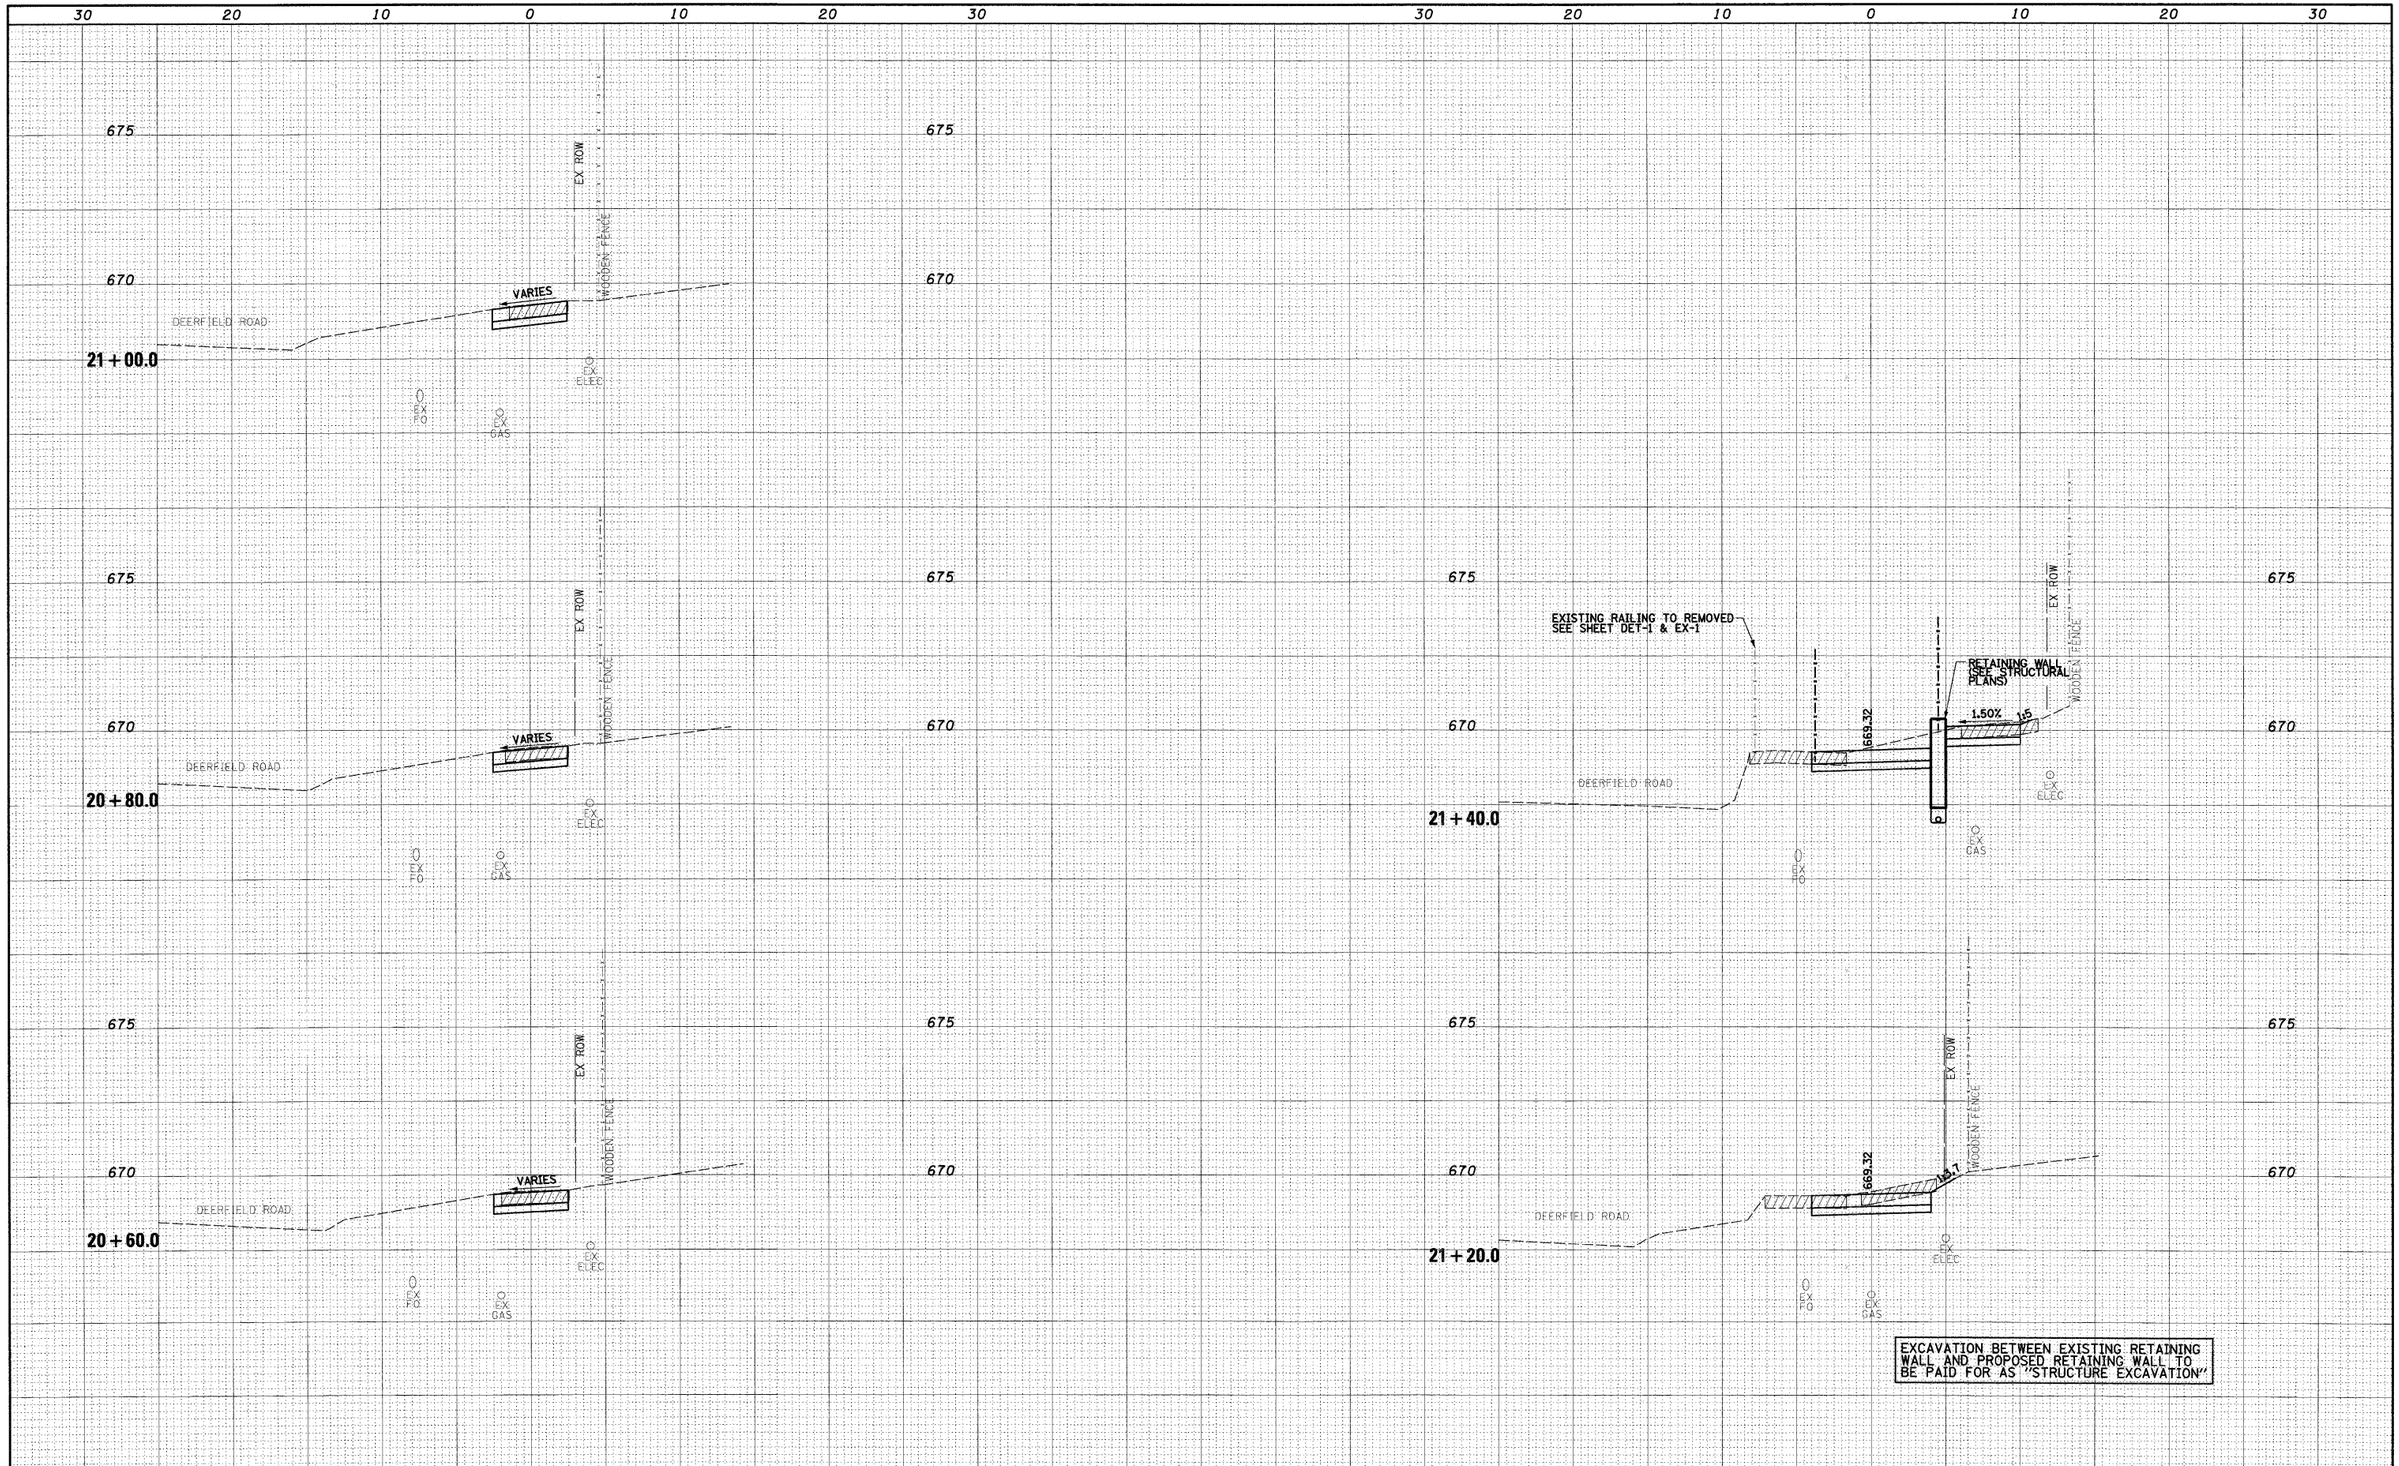

FINAL SURVEY — NOTE BOOK — NO.

	BY	DATE
SURVEYED		
PLOTTED		
TEMPLATE		
AREAS		
AREAS CHECKED		

ORIGINAL SURVEY — NOTE BOOK — NO.

	BY	DATE
SURVEYED		
PLOTTED		
TEMPLATE		
AREAS		
AREAS CHECKED		

McDonough Associates Inc.
Engineers / Architects
120 East Randolph Street Chicago, Illinois 60601

FILE NAME = 01-sht-xsc.dgn	USER NAME = JMiddlet	DESIGNED - JWM	REVISED -	
		DRAWN - JWM	REVISED -	
	PLOT SCALE = 1:60	CHECKED - RY	REVISED -	
	PLOT DATE = 4/13/2010	DATE - 04/09/10	REVISED -	

STATE OF ILLINOIS
DEPARTMENT OF TRANSPORTATION

DEERFIELD PEDESTRIAN UNDERPASS

SCALE: 1"=5'H;1"=1'V | SHEET NO. OF 5 SHEETS | STA. 20+60.0 TO STA. 21+40.0

F.A.U RTE.	SECTION	COUNTY	TOTAL SHEETS	SHEET NO.
1257	08-00083-00-BT	LAKE	51	47
		CONTRACT NO. 63450		
FED. ROAD DIST. NO. 1	ILLINOIS	FED. AID PROJECT		