FINAL SURVEY	SURVEYED	BY	DATE
NOTE BOOK	PLOTTED		
NO.	TEMPLATE		
	AREAS		
	AREAS CHECKED		

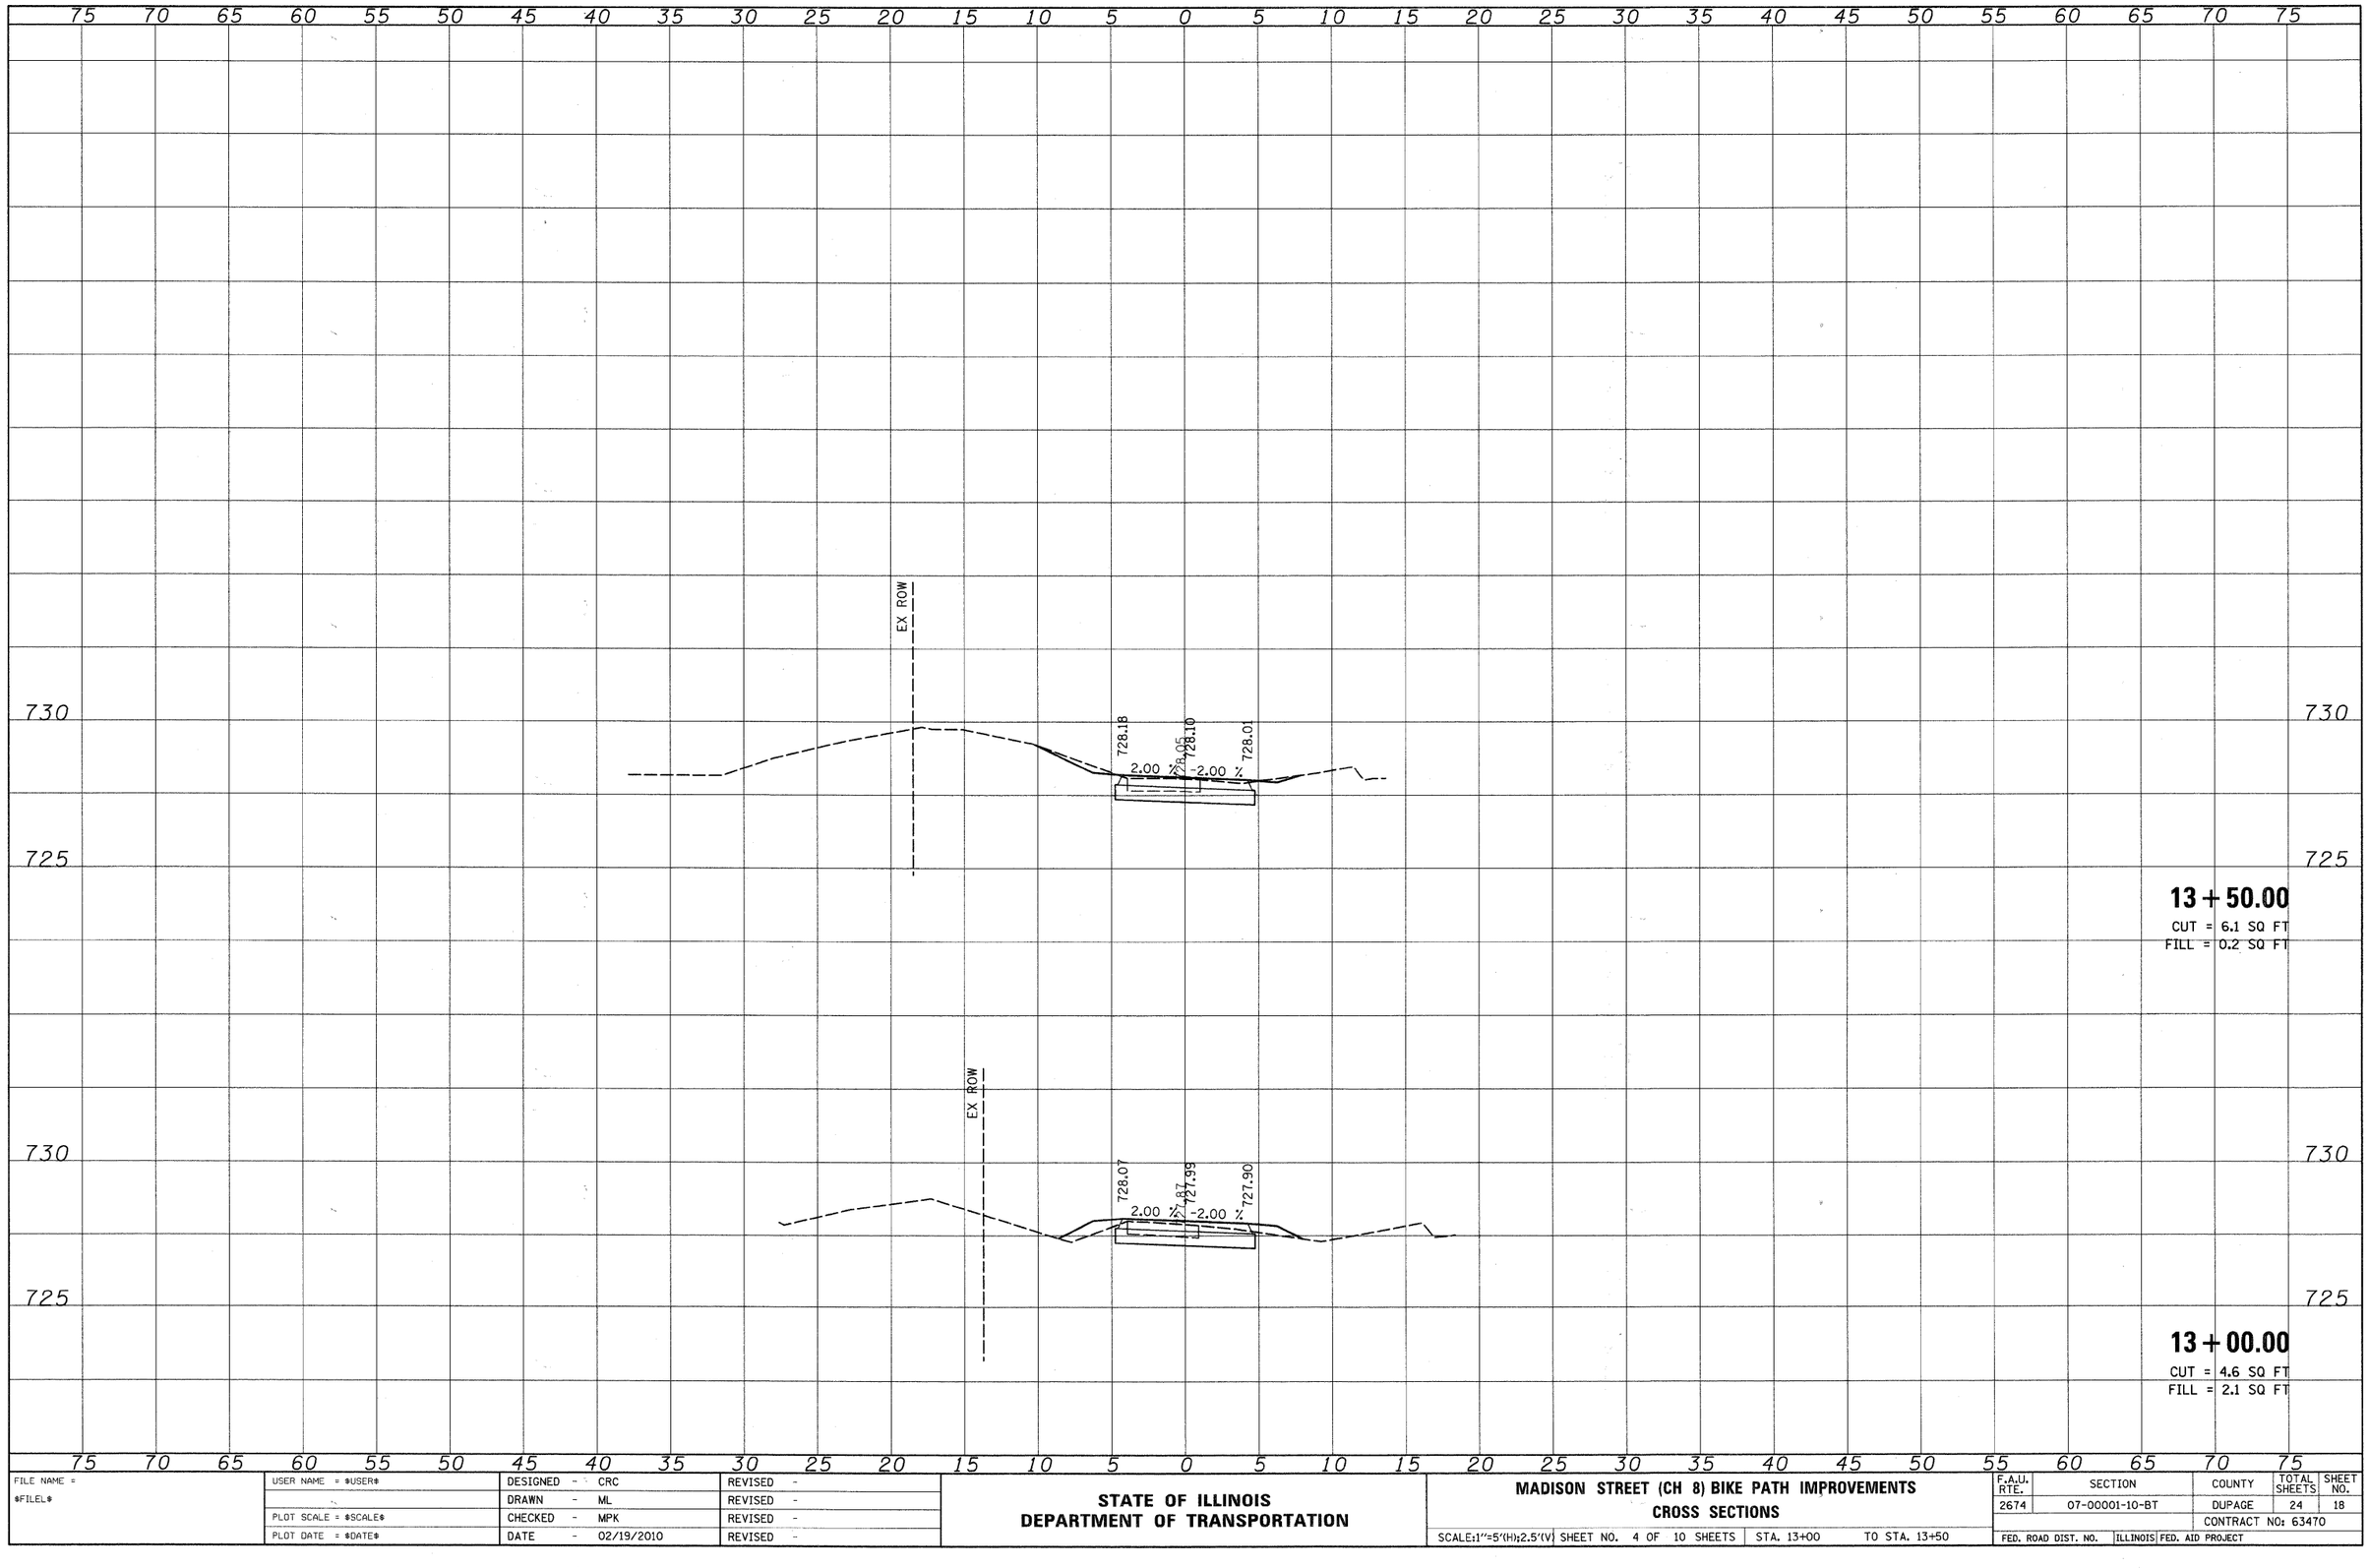

ORIGINAL SURVEY	SURVEYED	BY	DATE
NOTE BOOK	PLOTTED		
NO.	TEMPLATE		
	AREAS		
	AREAS CHECKED		

FILE NAME = $FILEL$	USER NAME = $USER$	DESIGNED - CRC	REVISED -
		DRAWN - ML	REVISED -
	PLOT SCALE = $SCALE$	CHECKED - MPK	REVISED -
	PLOT DATE = $DATE$	DATE - 02/19/2010	REVISED -

STATE OF ILLINOIS
DEPARTMENT OF TRANSPORTATION

MADISON STREET (CH 8) BIKE PATH IMPROVEMENTS
CROSS SECTIONS

SCALE:1"=5'(H);2.5'(V) | SHEET NO. 4 OF 10 SHEETS | STA. 13+00 | TO STA. 13+50

F.A.U. RTE.	SECTION	COUNTY	TOTAL SHEETS	SHEET NO.
2674	07-00001-10-BT	DUPAGE	24	18
		CONTRACT NO: 63470		
FED. ROAD DIST. NO.	ILLINOIS	FED. AID PROJECT		