SECTION 4, TOWNSHIP 36, RANGE 14

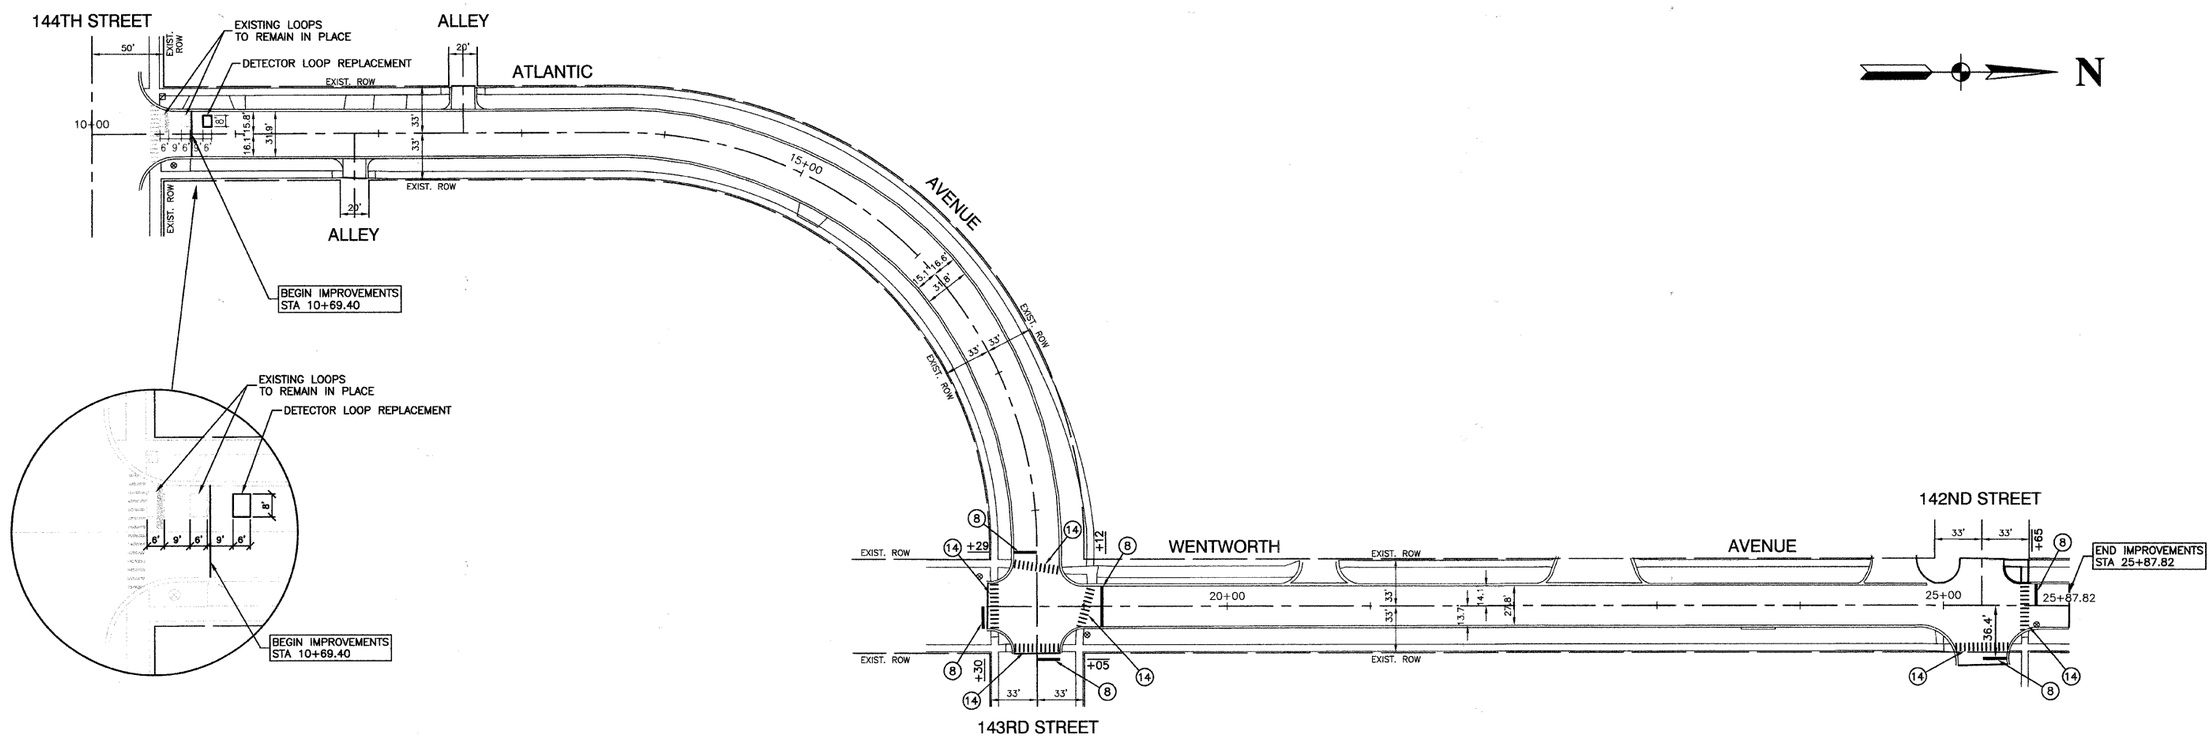


## PAVEMENT MARKING LEGEND

1. WHITE LETTERS & SYMBOLS
2. DOUBLE 4" YELLOW CENTERLINE (11" C/C)
3. 4" YELLOW CENTERLINE
3A. 4" YELLOW MEDIAN OUTLINE
4. 4" WHITE EDGE LINE
5. 6" WHITE LANE LINE
6. 6" WHITE SKIP–DASH LINE (2' LINE – 6' SPACE)
7. 12" YELLOW DIAGONAL LINE (15' C/C)
8. 24" WHITE STOP BAR
9. 6" WHITE CROSSWALK (6' C/C)
10. 6" WHITE CROSSWALK (10' C/C)
11. 12" WHITE LINE (45° ANGLE, 20' C/C)
12. 4" WHITE SKIP – DASH LINE (10' LINE – 30' SPACE)
13. 4" YELLOW SKIP – DASH LINE (10' LINE – 30' SPACE)
14. 12" WHITE CROSSWALK, 6' LENGTH, 3' C–C
15. 8" WHITE GORE LINE
16. 4" WHITE PARKING STALL LINE

- ONE–WAY AMBER MARKER 40' C/C UNLESS OTHERWISE INDICATED
- ONE–WAY CRYSTAL MARKER 80' C/C UNLESS OTHERWISE INDICATED
- TWO–WAY AMBER MARKER 40' C/C UNLESS OTHERWISE INDICATED
- TRAFFIC SIGN
- EXISTING DETECTOR LOOP (6' × 8')
- DETECTOR LOOP REPLACEMENT (6' × 8')

## NOTE:

ALL LEGEND ITEMS ARE THERMOPLASTIC PAVEMENT MARKING OF THE WIDTH AND TYPE SPECIFIED

| | | | | | | | | | | | |
|---|---|---|---|---|---|---|---|---|---|---|---|
| FILE NAME = 09604-PLAN-01 - IDOT PMKG01 | USER NAME = | DESIGNED — MPN | REVISED — 05-18-10 | STATE OF ILLINOIS DEPARTMENT OF TRANSPORTATION | WENTWORTH/ATLANTIC AVENUE STREET RESURFACING PAVEMENT MARKING PLAN | F.A.U. RTE. | SECTION | COUNTY | TOTAL SHEETS | SHEET NO. |
| | | CHECKED — JAK | REVISED — | | | 1599 | 10-00120-00-RS | COOK | 12 | 5 |
| | PLOT SCALE = 1"=50' | DRAWN — MJD | REVISED — | | | | | CONTRACT NO. 63473 | | |
| | PLOT DATE = 04-26-10 | CHECKED — AG | REVISED — | | SCALE: 1"=50' / SHEET NO. 5 OF 12 SHEETS / STA. 10+69.40 TO STA. 25+87.82 | FED. ROAD DIST. NO. 1 | ILLINOIS | FED. AID PROJECT ARA-9003(606) | | |