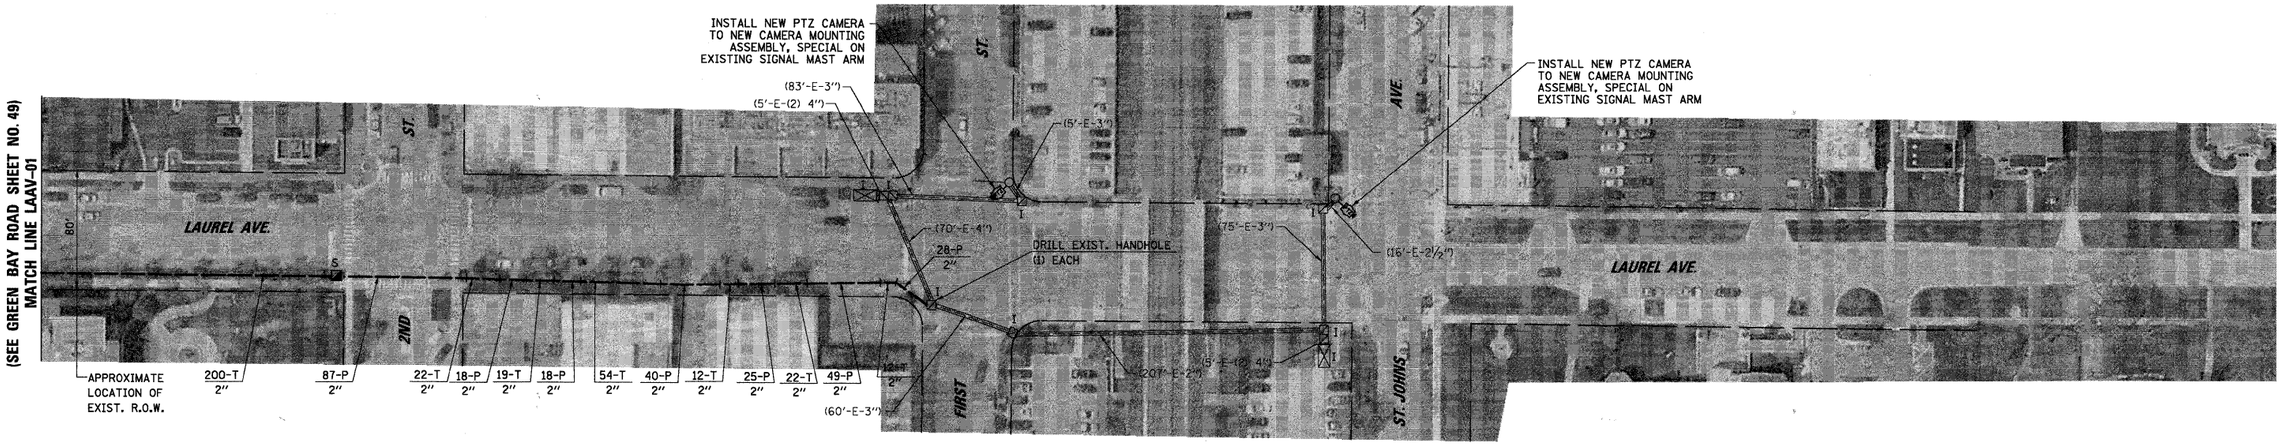

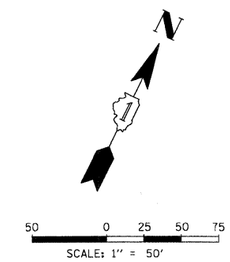

FILE NAME = N:\LCDOT\092407\Traffic\INT-28_Laurel.dgn	USER NAME = FBARISO	DESIGNED - ABR	REVISED -	STATE OF ILLINOIS DEPARTMENT OF TRANSPORTATION	INTERCONNECT PLAN LAUREL AVENUE FROM GREEN BAY ROAD TO ST. JOHNS AVENUE	F.A.P. RTE.	SECTION	COUNTY	TOTAL SHEETS	SHEET NO.
		DRAWN - FPB / FCP	REVISED -				06-00924-00-TL	LAKE	76	51
	PLOT SCALE = 50'	CHECKED - MJT	REVISED -					CONTRACT NO. 63485		
	PLOT DATE = 5/3/2010	DATE - APRIL 30, 2010	REVISED -		SCALE: 1" = 50' / SHEET NO. 1 OF 1 SHEETS / STA. -- / TO STA. --		ILLINOIS FED. AID PROJECT			

CHRISTOPHER B. BURKE ENGINEERING LTD.
9575 West Higgins Road, Suite 600
Rosemont, Illinois 60018
(847) 823-0500

PLAN — NOTE BOOK NO. — SURVEYED — PLOTTED — ALIGNMENT CHECKED — R.O.W. CHECKED — FIELD BOOK NO. — BY — DATE

PROFILE — NOTE BOOK NO. — SURVEYED — PLOTTED — GRADES CHECKED — B.M. NO. ELEV. — STRUCTURE NOTATIONS CHKD — BY — DATE