EARL & ARLENE CLINE, TRUSTEES

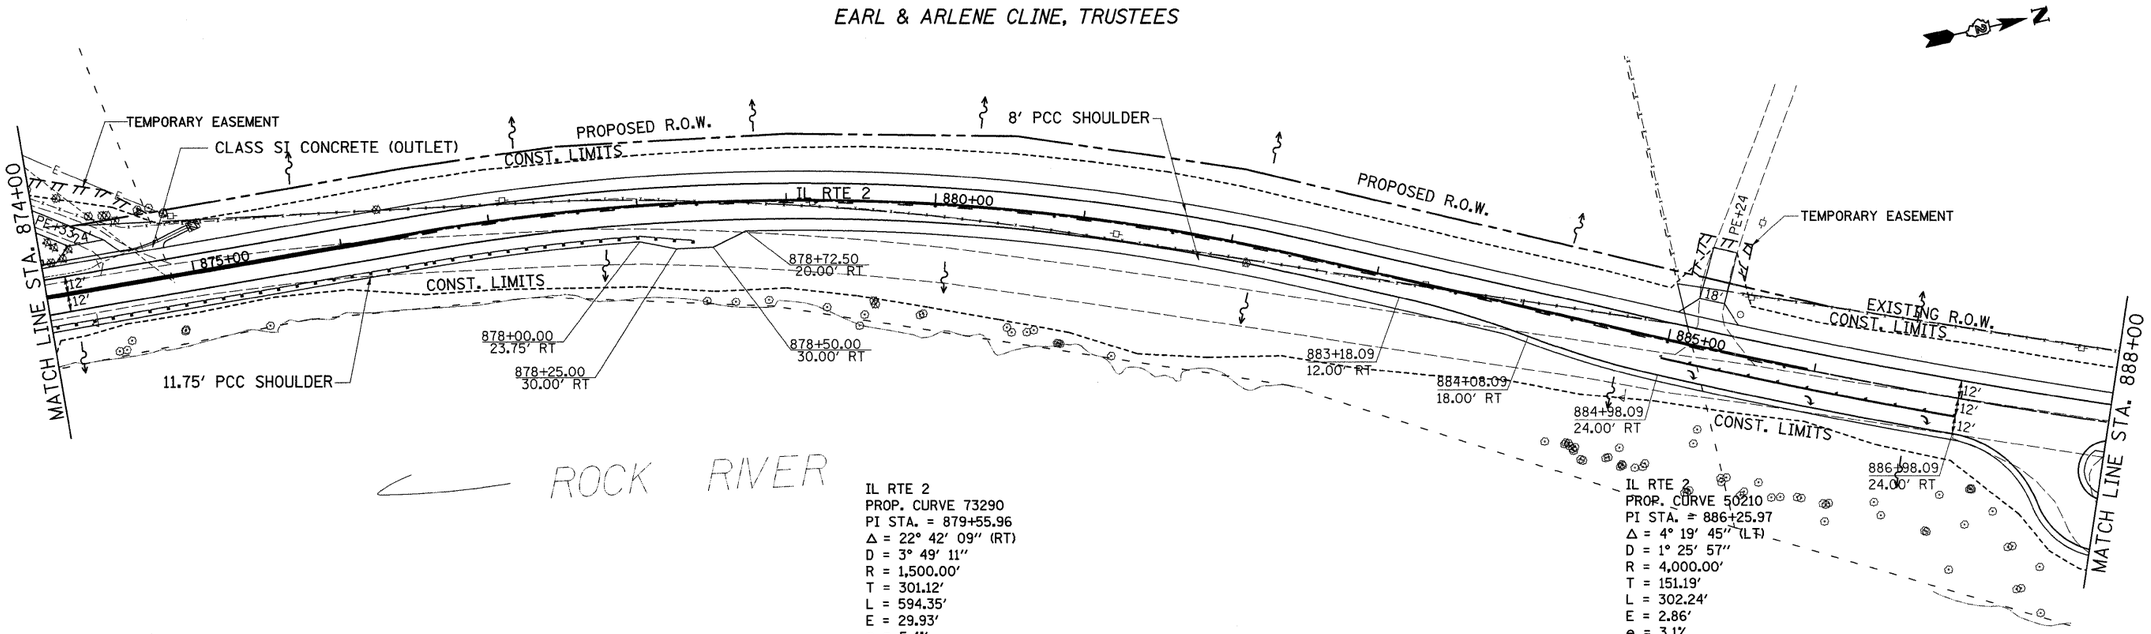

IL RTE 2
PROP. CURVE 73290
PI STA. = 879+55.96
Δ = 22° 42' 09" (RT)
D = 3° 49' 11"
R = 1,500.00'
T = 301.12'
L = 594.35'
E = 29.93'
e = 5.4%
P.C. T.R = 39'
P.C. S.E. RUN = 138'
P.T. S.E. RUN = 198' ROTATION AT STA. 883+81.19
P.C. STA. = 876+54.84
P.T. STA. = 882+49.19

IL RTE 2
PROP. CURVE 50210
PI STA. = 886+25.97
Δ = 4° 19' 45" (LT)
D = 1° 25' 57"
R = 4,000.00'
T = 151.19'
L = 302.24'
E = 2.86'
e = 3.1%
P.C. S.E. RUN = 141' ROTATION AT STA. 883+81.19
P.T. T.R. = 39'
P.T. S.E. RUN = 81'
P.C. STA. = 884+74.78
P.T. STA. = 887+77.02

X - TREE REMOVAL

0 50' 100'

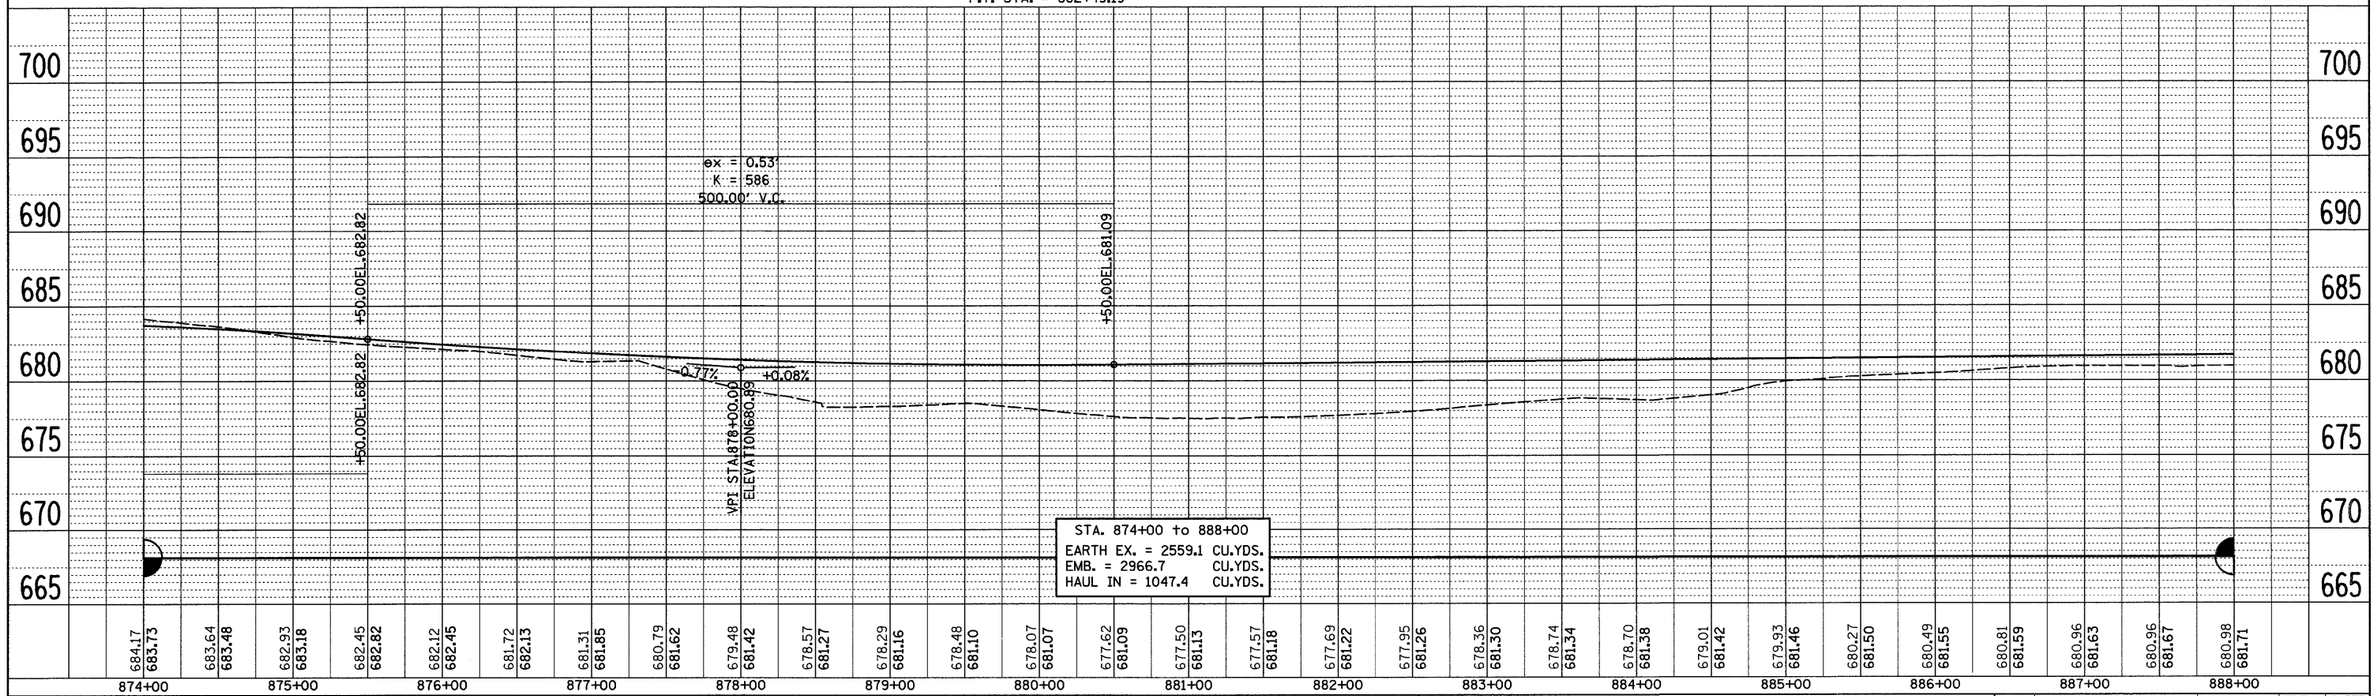

PLAN
SURVEYED
PLOTTED
NOTE BOOK
NO.
ALIGNMENT CHECKED
RT. OF WAY CHECKED
CADD FILE NAME
BY
DATE

PROFILE
SURVEYED
PLOTTED
NOTE BOOK
NO.
GRADES CHECKED
BAR NOTED
STRUCTURE NOTATIONS CHKD
BY
DATE

FILE NAME = c:\pw_work\PWIDOT\GRANTPM\dms31213\d0660&pln2.dgn	USER NAME = grantpm	DESIGNED -	REVISED -
		DRAWN -	REVISED -
	PLOT SCALE = 50.0000 ' / IN.	CHECKED -	REVISED -
	PLOT DATE = Tue Mar 30 11:40:21 2010	DATE -	REVISED -

STATE OF ILLINOIS
DEPARTMENT OF TRANSPORTATION

IL 2

SCALE: | SHEET NO. OF SHEETS | STA. TO STA.

F.A.P. RTE.	SECTION	COUNTY	TOTAL SHEETS	SHEET NO.
742	37R-4	OGLE	867	103
		CONTRACT NO. 64E17		
FED. ROAD DIST. NO.	ILLINOIS	FED. AID PROJECT		