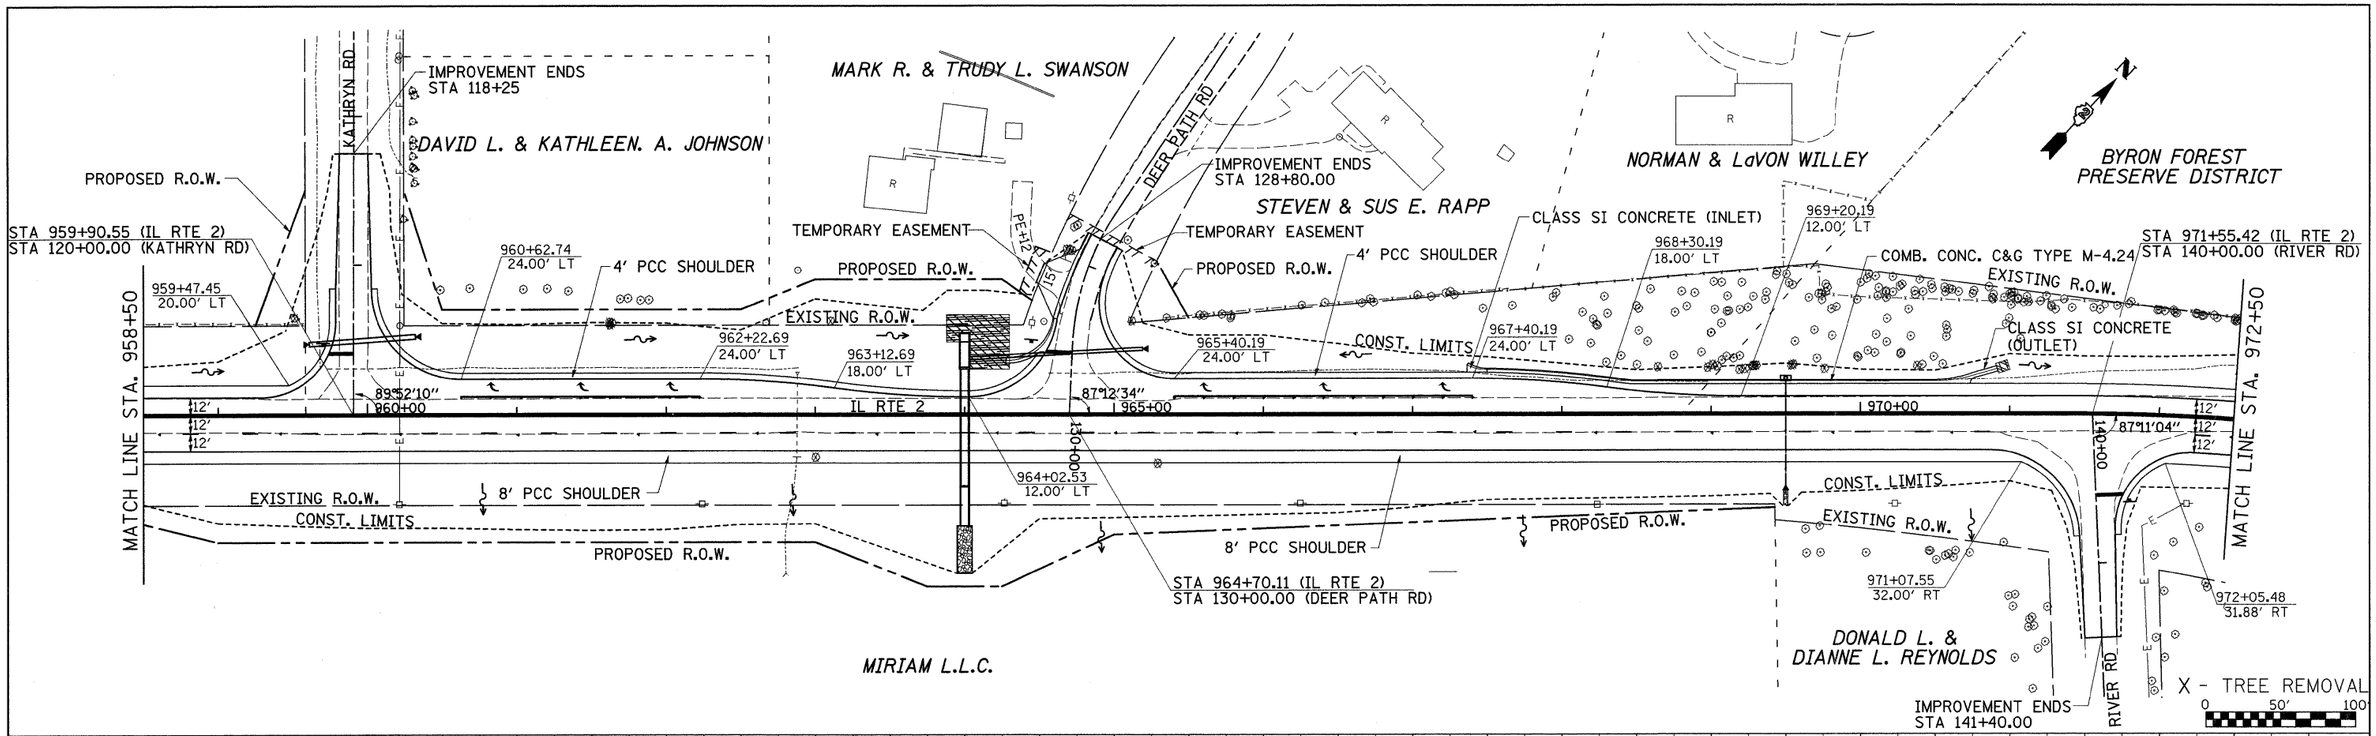

PLAN: SURVEYED | PLOTTED | DRAWN | CHECKED | QUANTITIES CHECKED | R.O.W. CHECKED | ADD FILE NAME | NOTE BOOK | NO. | BY | DATE

PROFILE: SURVEYED | PLOTTED | DRAWN | CHECKED | QUANTITIES CHECKED | B.M. NOTED | STRUCTURE NOTATNS CHKD | NOTE BOOK | NO. | BY | DATE

STA. 958+50 to 972+50
EARTH EX. = 1583.7 CU.YDS.
EMB. = 14409.3 CU.YDS.
HAUL IN = 13221.5 CU.YDS.

FILE NAME = c:\pw_work\PWIDOT\GRANTPM\dms31213\d0660@pln2.dgn	USER NAME = grantpm	DESIGNED -	REVISED -
		DRAWN -	REVISED -
	PLOT SCALE = 50.0000 ' / IN.	CHECKED -	REVISED -
	PLOT DATE = Tue Mar 30 11:40:29 2010	DATE -	REVISED -

STATE OF ILLINOIS
DEPARTMENT OF TRANSPORTATION

IL 2

SCALE: | SHEET NO. OF SHEETS | STA. TO STA.

F.A.P. RTE.	SECTION	COUNTY	TOTAL SHEETS	SHEET NO.
742	37R-4	OGLE	867	109
		CONTRACT NO. 64E17		
FED. ROAD DIST. NO.	ILLINOIS	FED. AID PROJECT		