PAVEMENT JOINTING

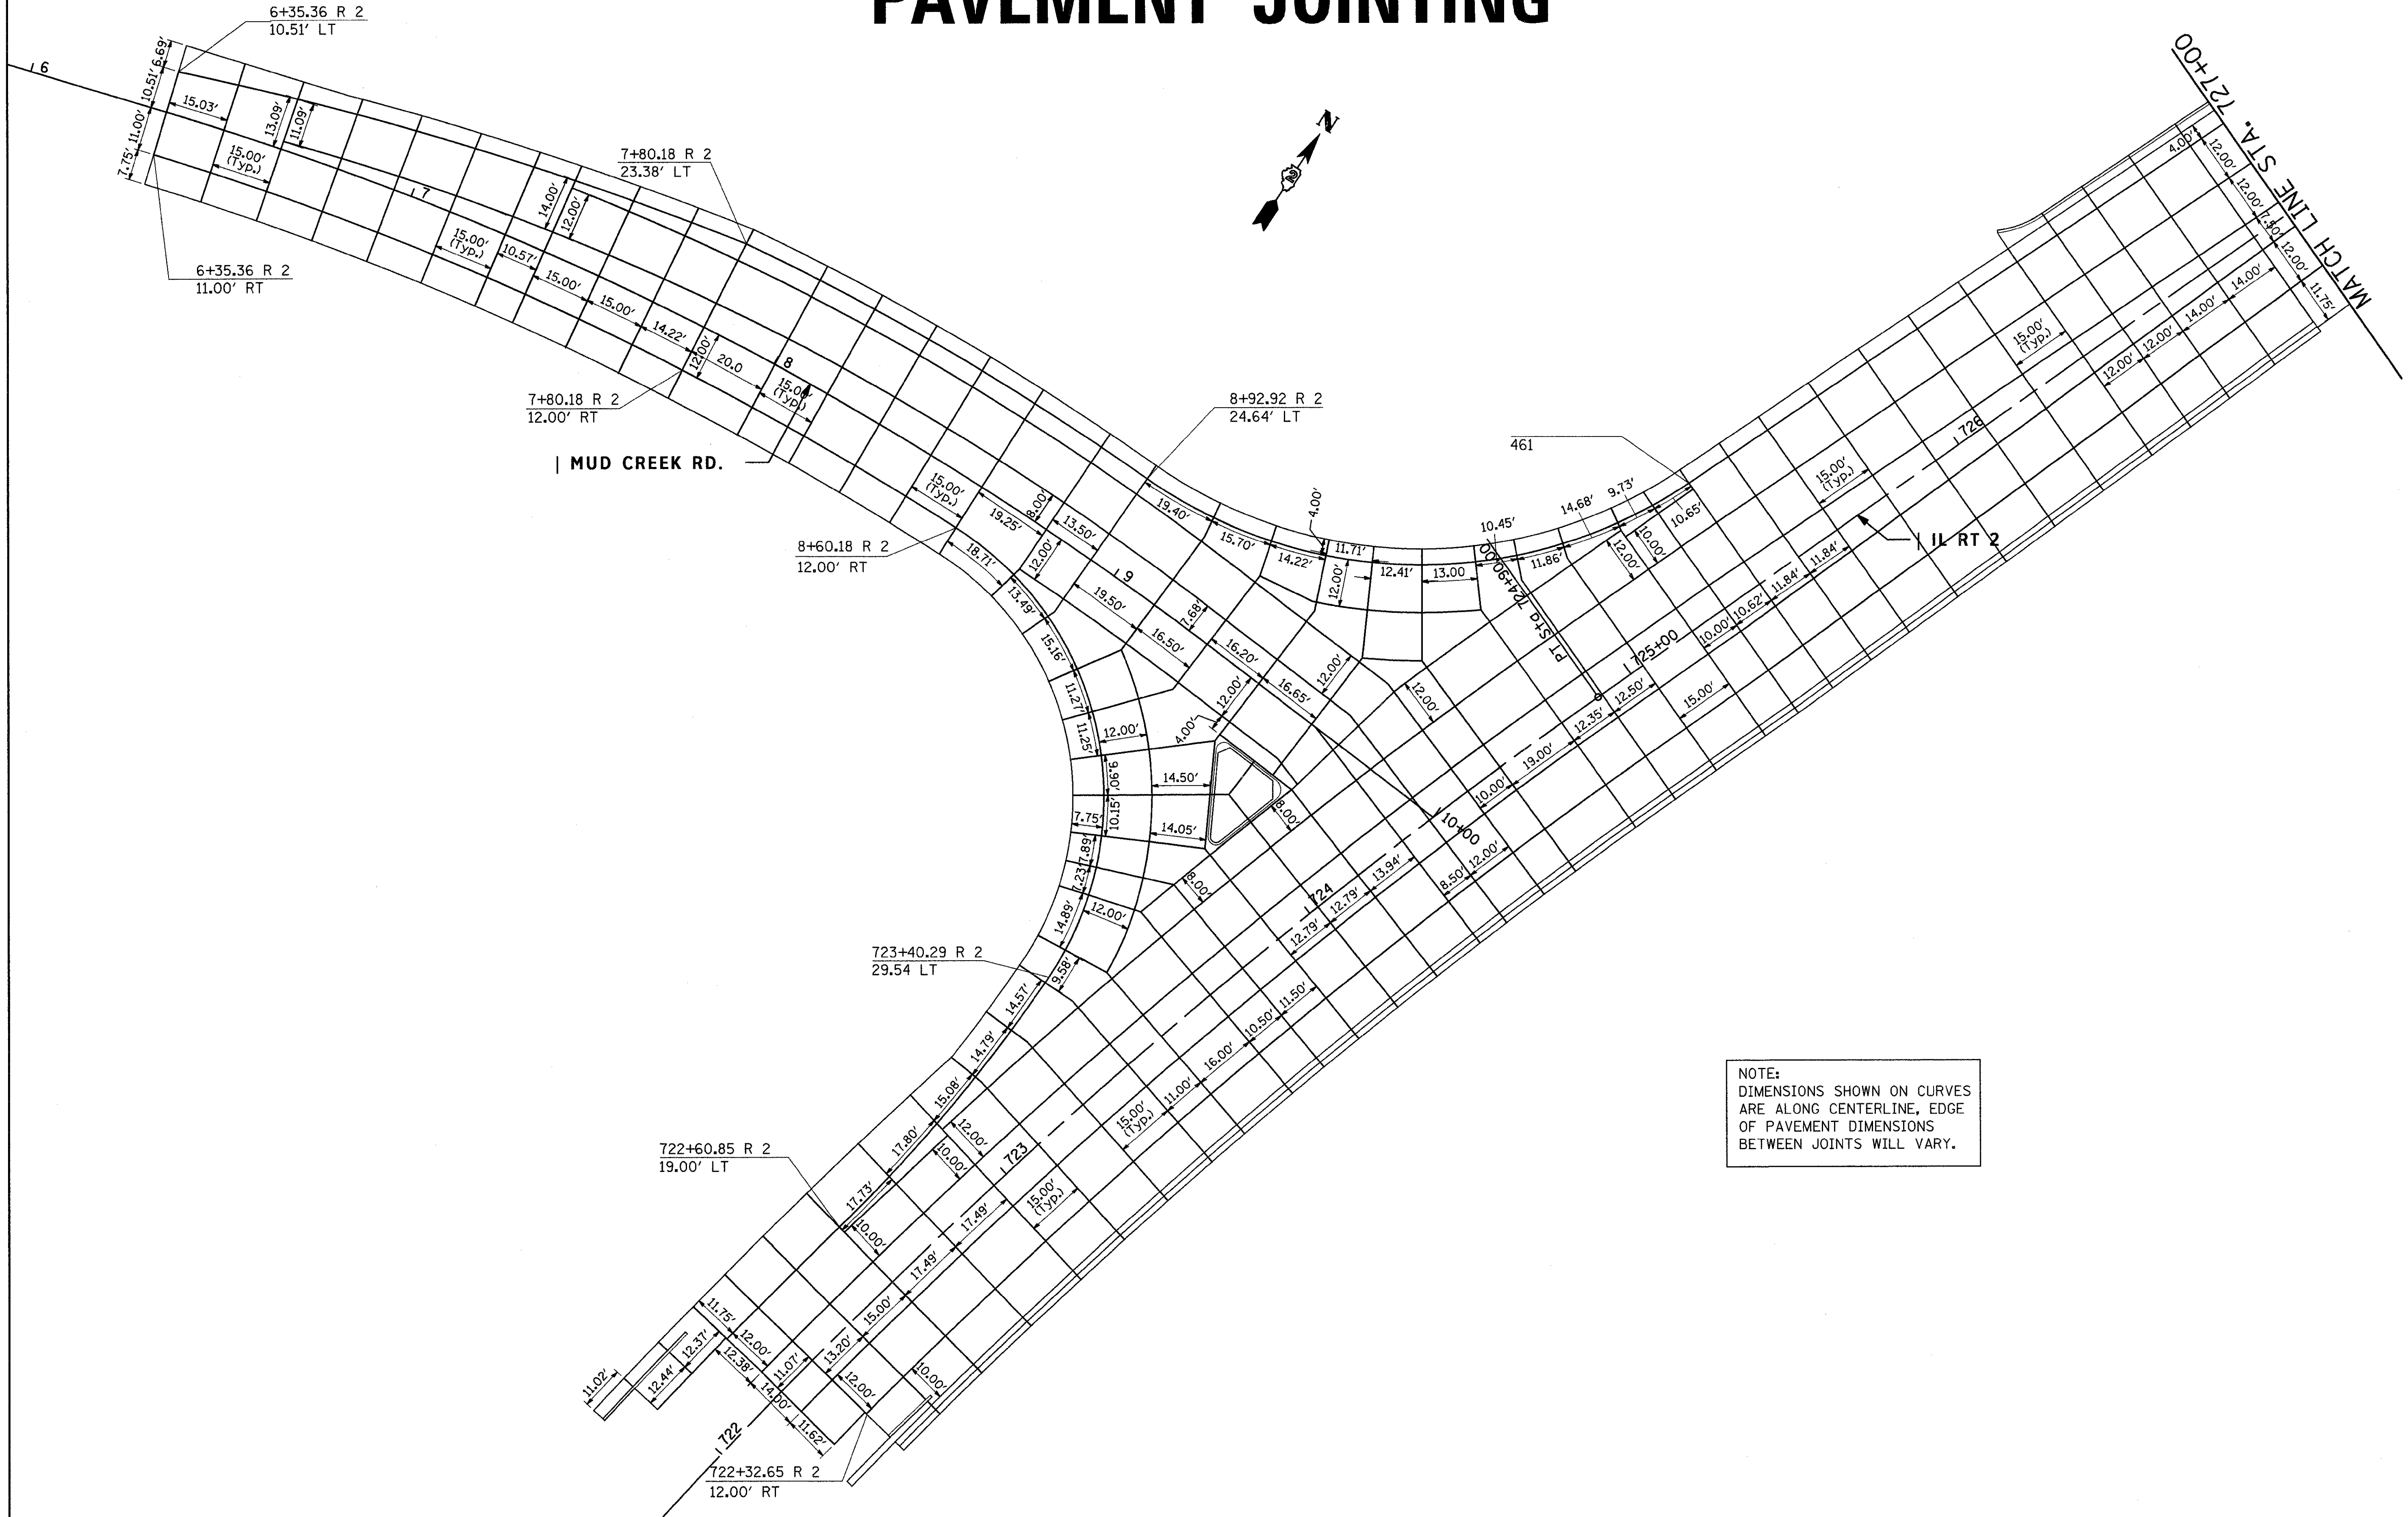

NOTE:
DIMENSIONS SHOWN ON CURVES ARE ALONG CENTERLINE, EDGE OF PAVEMENT DIMENSIONS BETWEEN JOINTS WILL VARY.

FILE NAME = c:\pw_work\PWIDOT\GRANTPM\dms31213\Pavt_Joint_Sheets.dgn	USER NAME = grantpm	DESIGNED -	REVISED -	STATE OF ILLINOIS DEPARTMENT OF TRANSPORTATION	PAVEMENT JOINTING	F.A.P. RTE.	SECTION	COUNTY	TOTAL SHEETS / SHEET NO.
		DRAWN -	REVISED -			742	37R-4	OGLE	867 / 133
	PLOT SCALE = 20.0000 ' / IN.	CHECKED -	REVISED -					CONTRACT NO. 64E17	
	PLOT DATE = Tue Mar 30 11:29:51 2010	DATE -	REVISED -		SCALE: SHEET NO. OF SHEETS STA. TO STA.	FED. ROAD DIST. NO.	ILLINOIS	FED. AID PROJECT	