DRAINAGE DETAILS

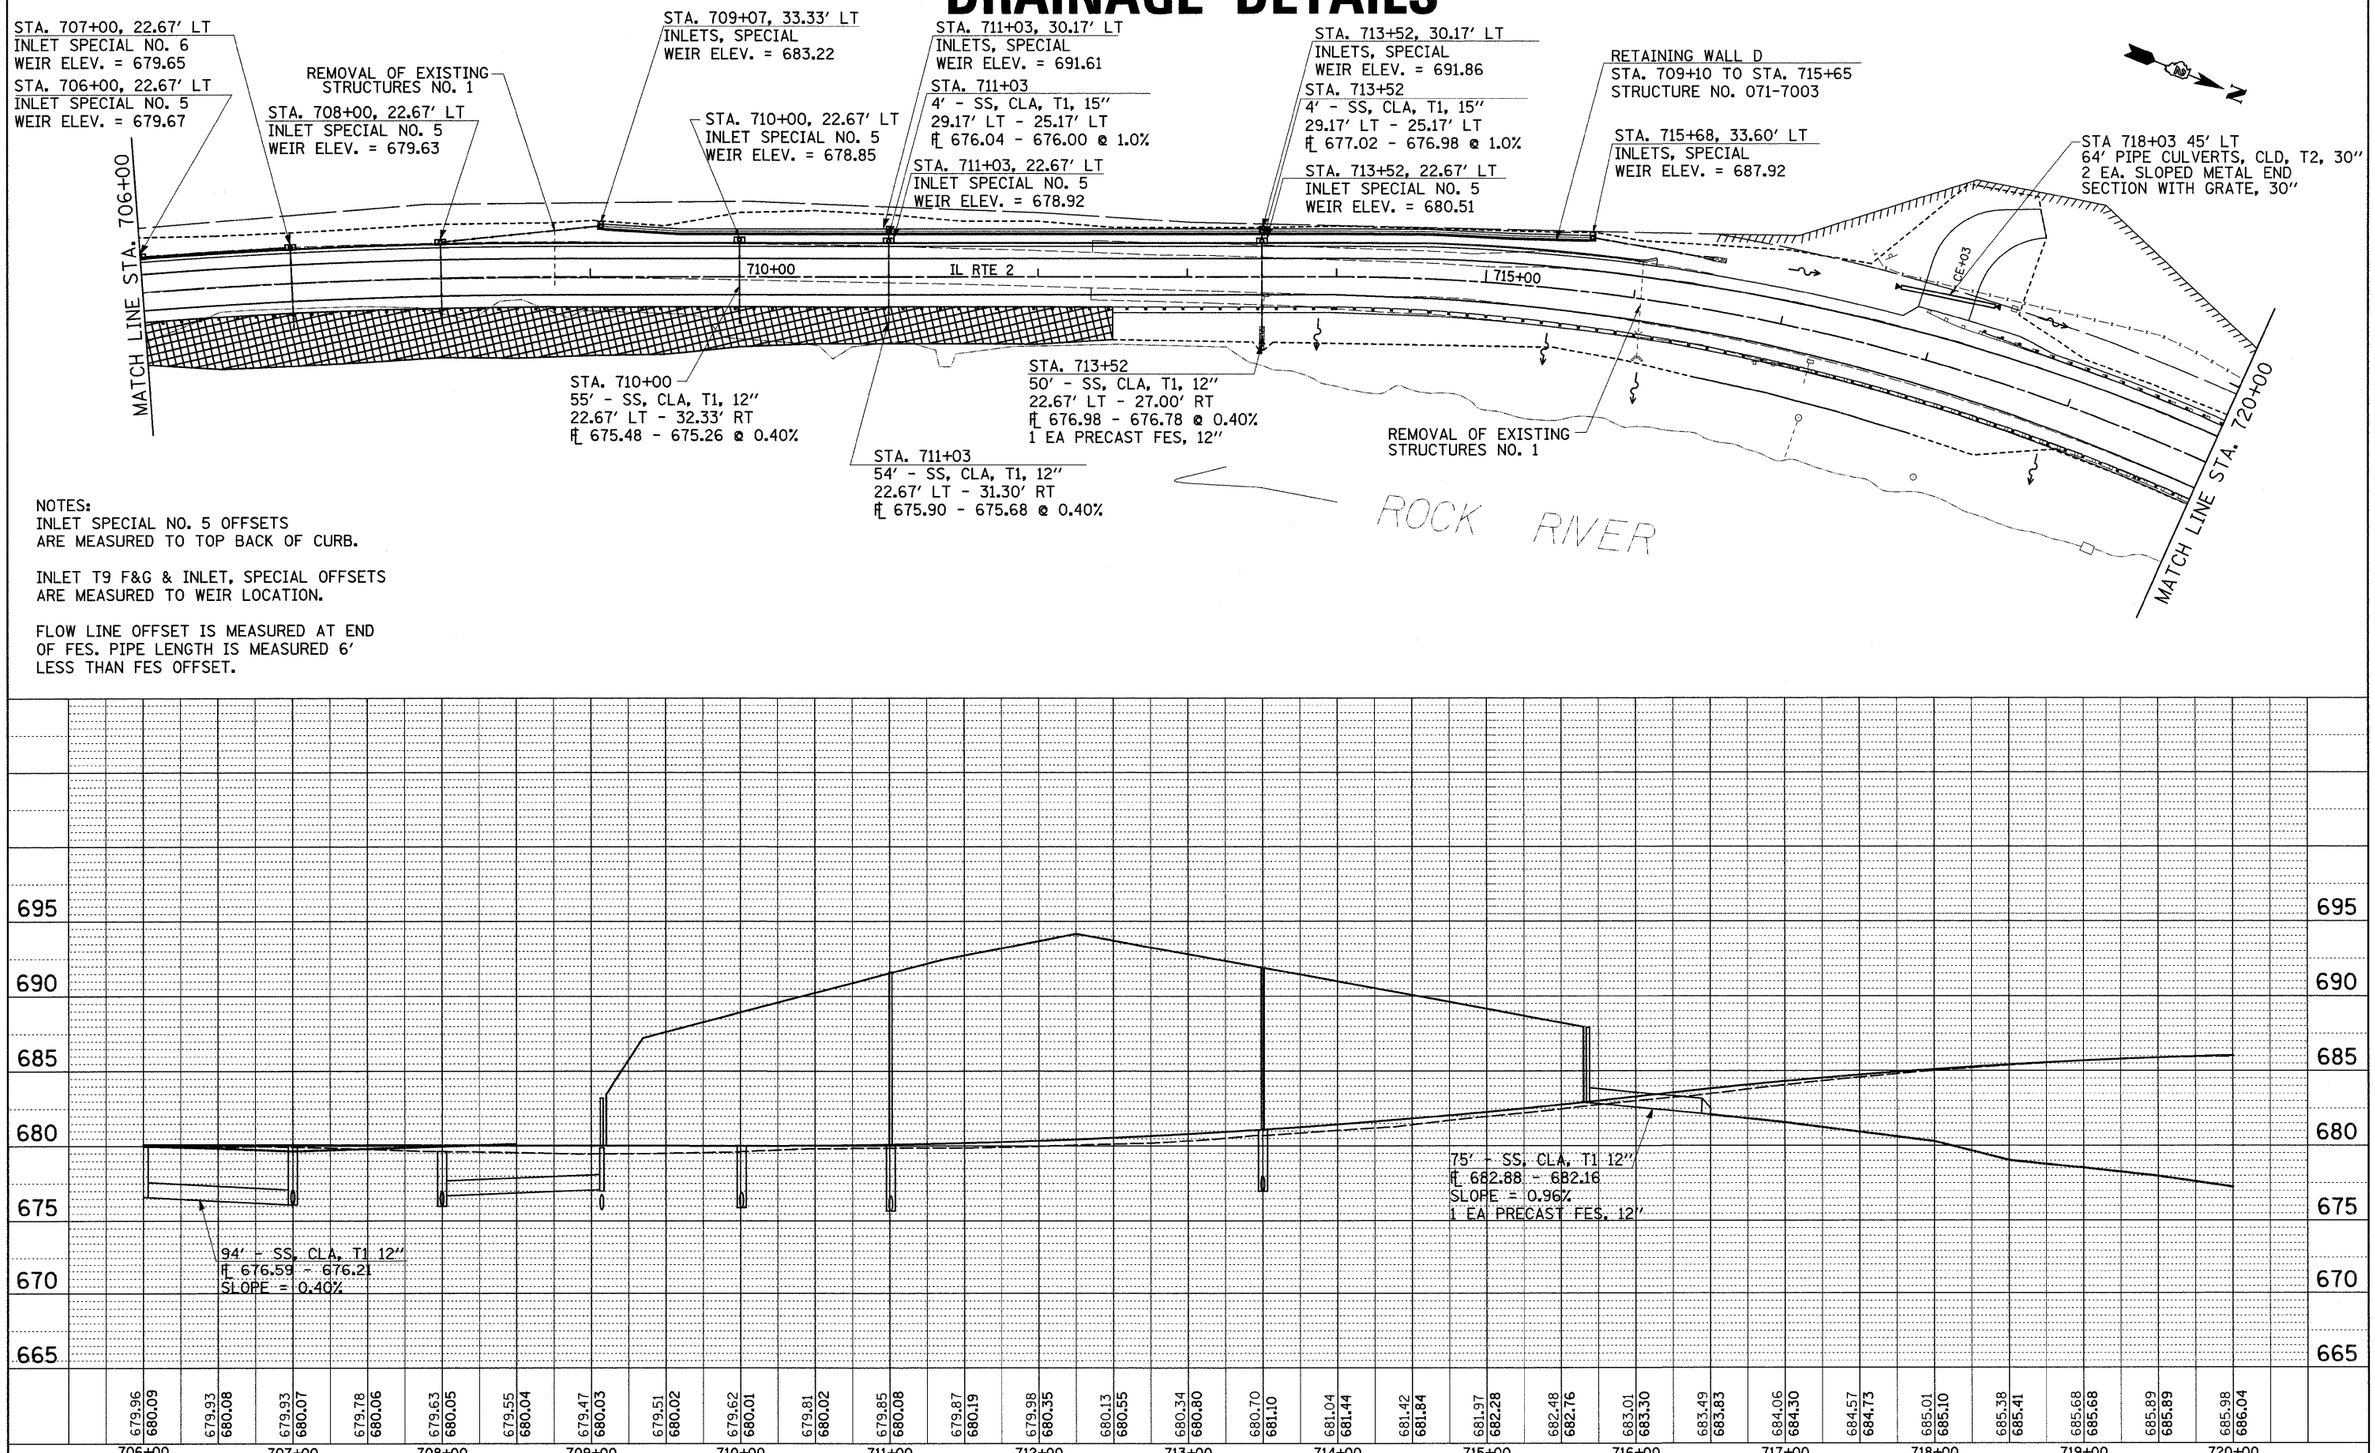

NOTES:
INLET SPECIAL NO. 5 OFFSETS
ARE MEASURED TO TOP BACK OF CURB.

INLET T9 F&G & INLET, SPECIAL OFFSETS
ARE MEASURED TO WEIR LOCATION.

FLOW LINE OFFSET IS MEASURED AT END
OF FES. PIPE LENGTH IS MEASURED 6'
LESS THAN FES OFFSET.

PLAN	BY	DATE
SURVEYED		
PLOTTED		
ALIGNMENT CHECKED		
RT. OF WAY CHECKED		
CADD FILE NAME		
NOTE BOOK NO.		

PROFILE	BY	DATE
SURVEYED		
PLOTTED		
GRADES CHECKED		
BLDG. NOTED		
STRUCTURE NOTATIONS CHKD		
NOTE BOOK NO.		

FILE NAME = c:\pw_work\PWIDOT\GRANTPM\dms31213\d06608d-1.dgn	USER NAME = grantpm	DESIGNED -	REVISED -
		DRAWN -	REVISED -
	PLOT SCALE = 50.0000 ' / IN.	CHECKED -	REVISED -
	PLOT DATE = Tue Mar 30 10:36:55 2010	DATE -	REVISED -

STATE OF ILLINOIS
DEPARTMENT OF TRANSPORTATION

DRAINAGE DETAILS

SCALE: | SHEET NO. OF SHEETS | STA. TO STA.

F.A.P. RTE.	SECTION	COUNTY	TOTAL SHEETS	SHEET NO.
742	37R-4	OGLE	867	325
		CONTRACT NO. 64E17		
FED. ROAD DIST. NO.	ILLINOIS	FED. AID PROJECT		