FINAL SURVEY	BY	DATE
SURVEYED		
PLOTTED		
TOPO PLATE		
NOTE BOOK		
AREAS		
NO. AREAS CHECKED		

ORIGINAL SURVEY	BY	DATE
SURVEYED		
PLOTTED		
TOPO PLATE		
NOTE BOOK		
AREAS		
NO. AREAS CHECKED		

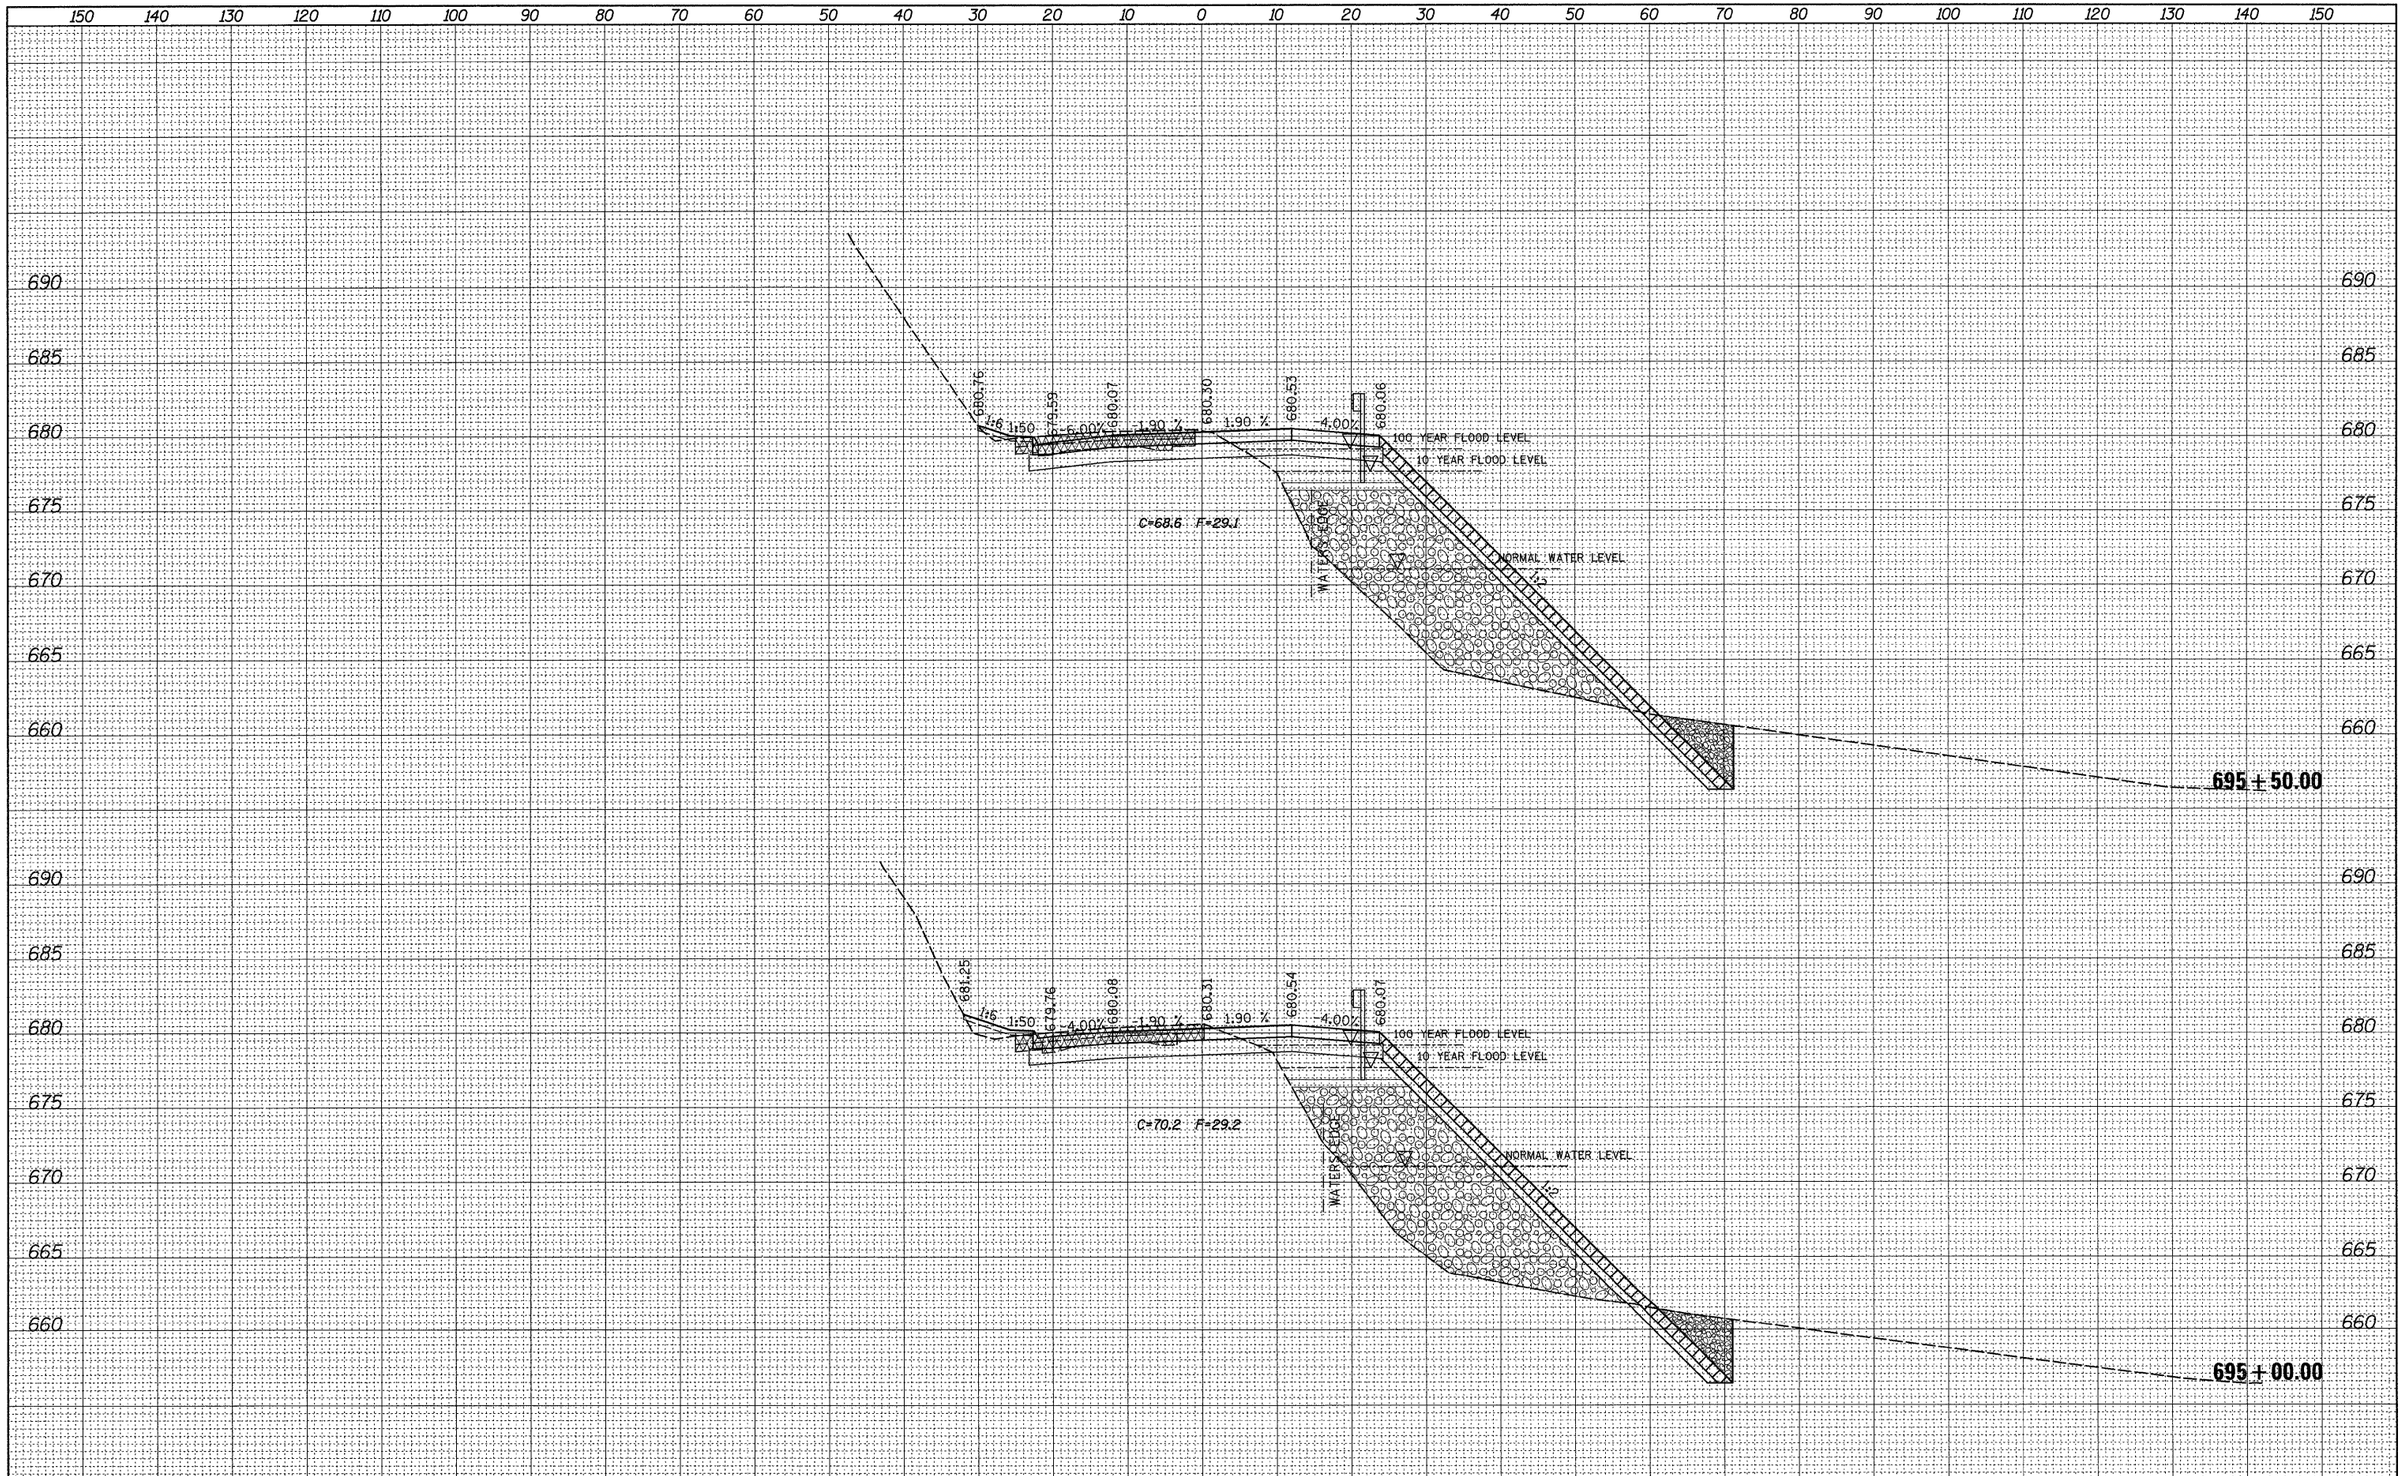

FILE NAME = c:\pw_work\PWIDOT\GRANTPM\dms31213\D2006608xmsht1.dgn	USER NAME = grantpm	DESIGNED -	REVISED -
		DRAWN -	REVISED -
	PLOT SCALE = 10.0000 ' / IN.	CHECKED -	REVISED -
	PLOT DATE = Tue Mar 30 14:02:42 2010	DATE -	REVISED -

STATE OF ILLINOIS
DEPARTMENT OF TRANSPORTATION

IL ROUTE 2
CROSS-SECTIONS

SCALE: | SHEET NO. OF SHEETS | STA. 695+00.00 TO STA. 695+50.00

F.A.P. RTE.	SECTION	COUNTY	TOTAL SHEETS	SHEET NO.
742	3TR-4	OGLE	867	498
		CONTRACT NO. 64E17		
	ILLINOIS FED. AID PROJECT			