| FINAL SURVEY | NOTE BOOK | NO. |
|---|---|---|
| SURVEYED | BY | |
| PLOTTED | | |
| TYPE RATE | | |
| AREAS | | |
| AREAS CHECKED | | |
| DATE | | |

| ORIGINAL SURVEY | NOTE BOOK | NO. |
|---|---|---|
| SURVEYED | BY | |
| PLOTTED | | |
| TYPE RATE | | |
| AREAS | | |
| AREAS CHECKED | | |
| DATE | | |

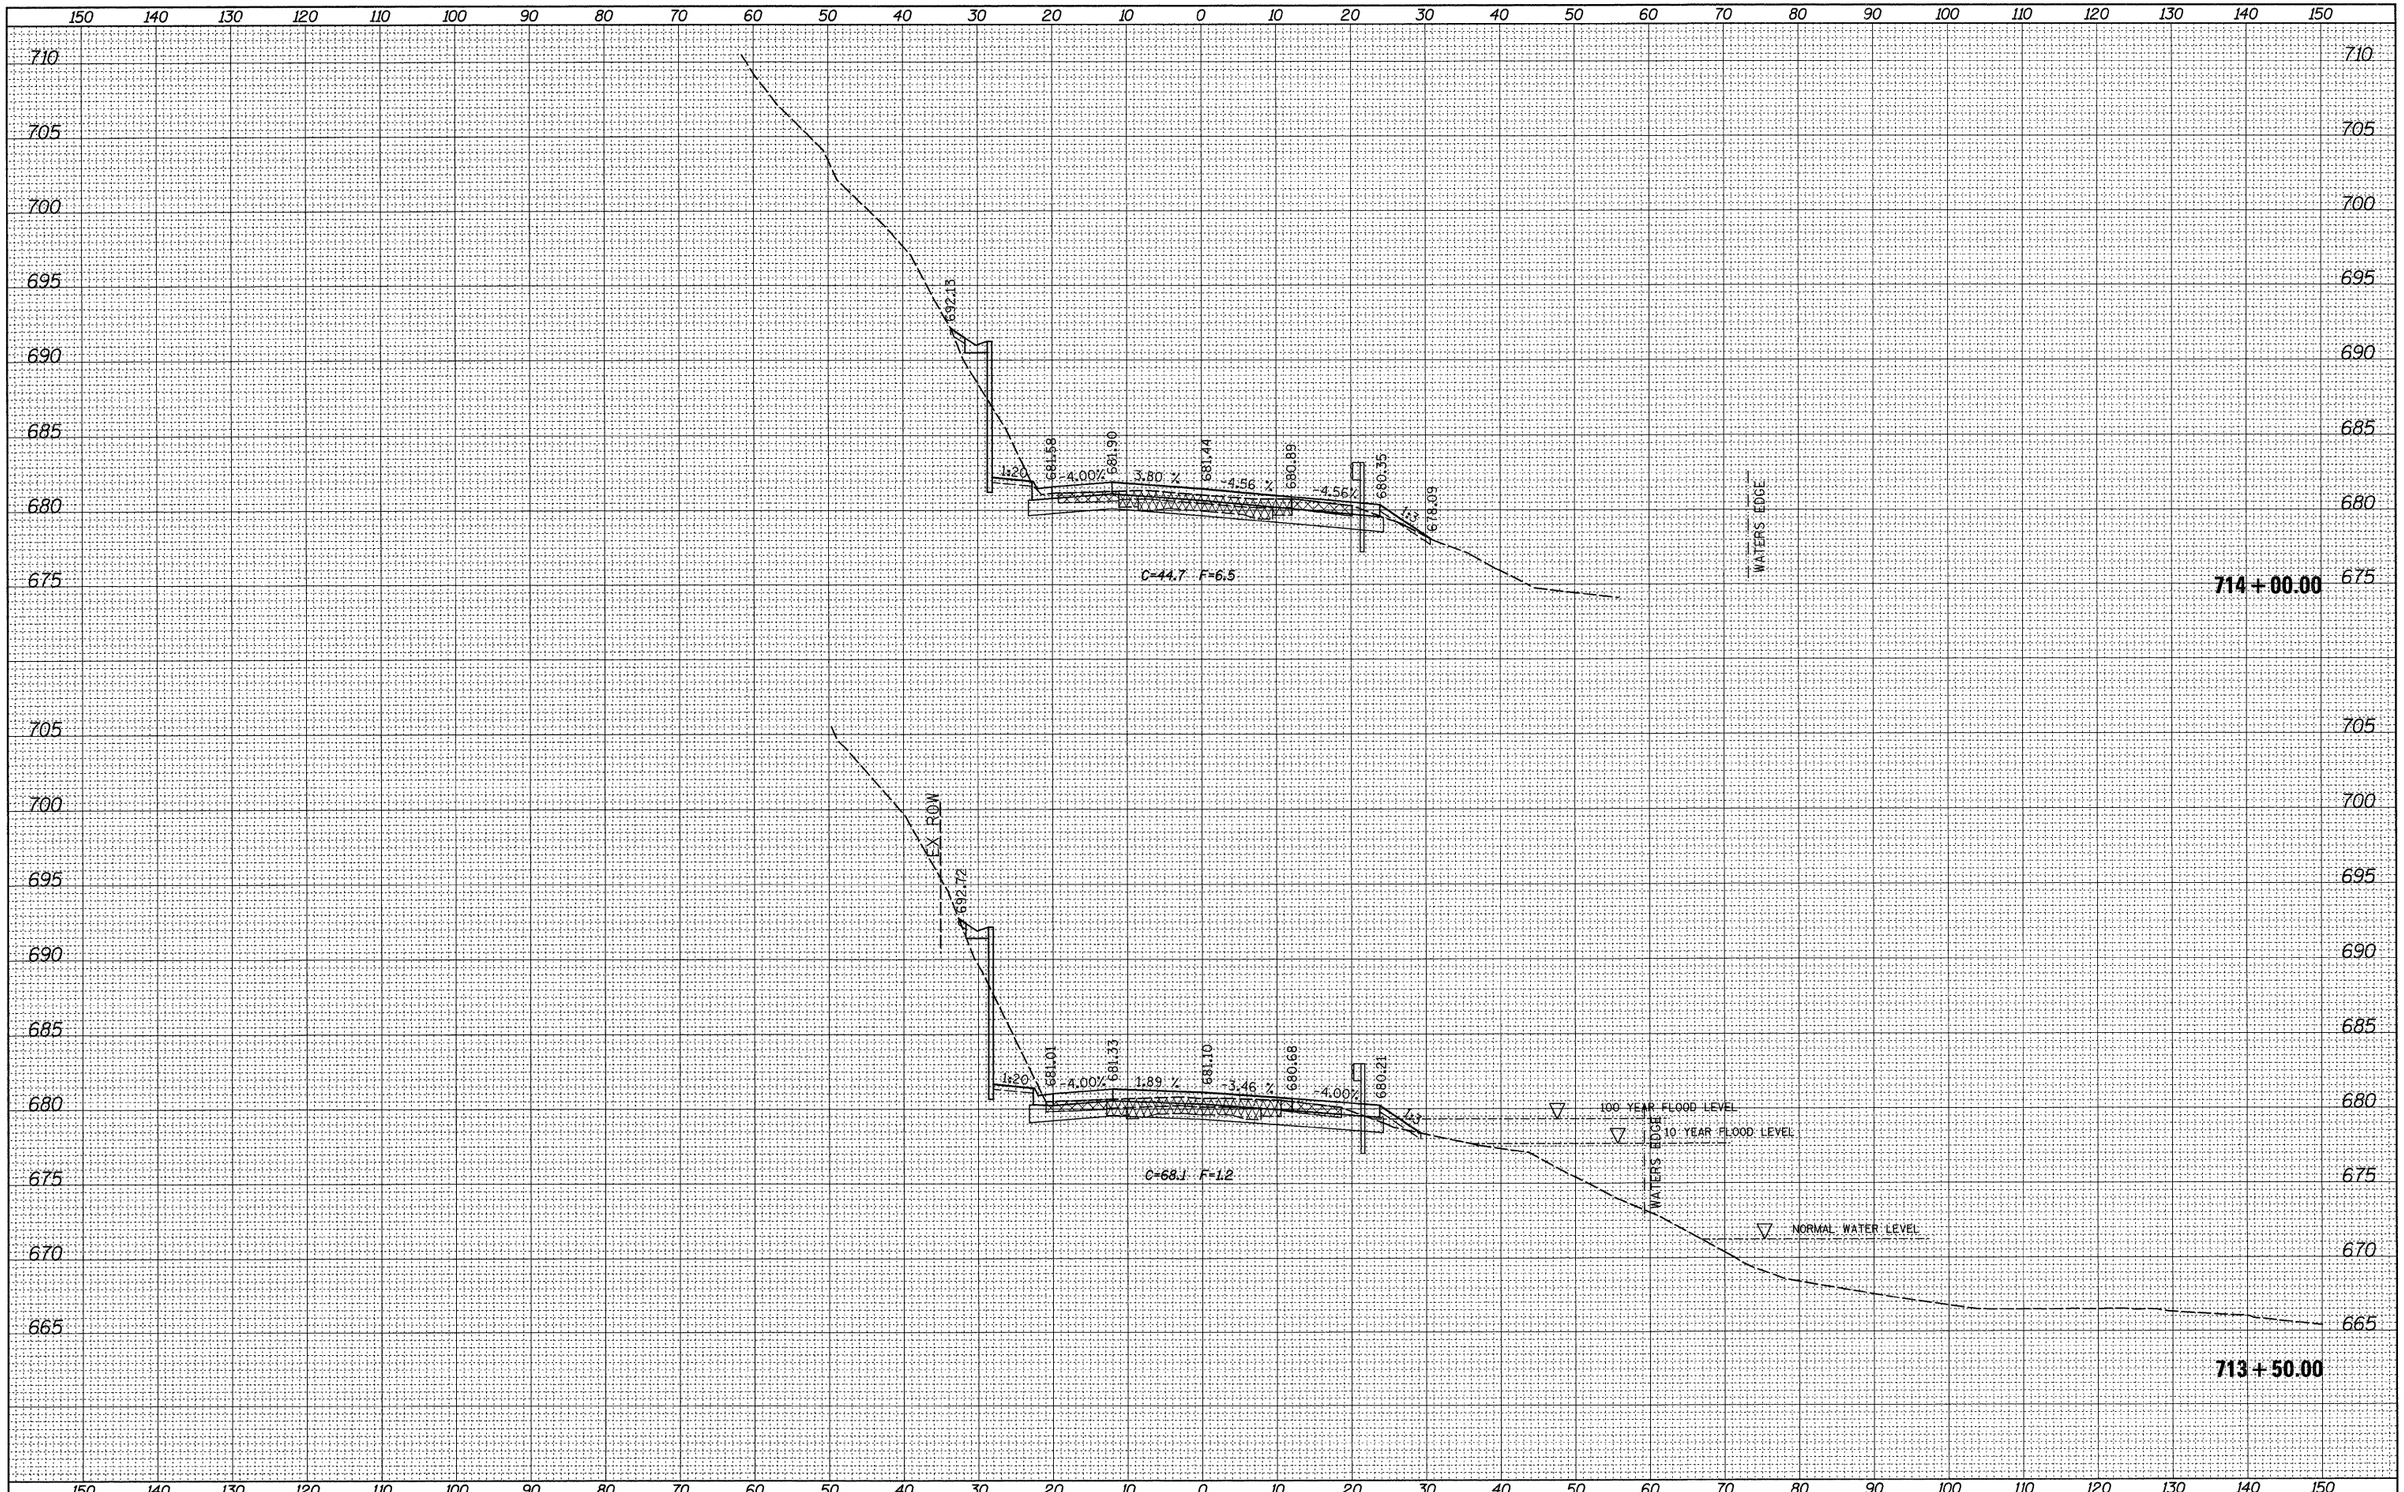


| | | | |
|---|---|---|---|
| FILE NAME = c:\pw_work\PWIDOT\GRANTPM\dms31213\D2066Ø8xmsstl.dgn | USER NAME = grantpm | DESIGNED - | REVISED - |
| | | DRAWN - | REVISED - |
| | PLOT SCALE = 10.0000 ' / IN. | CHECKED - | REVISED - |
| | PLOT DATE = Tue Mar 30 14:03:03 2010 | DATE - | REVISED - |

**STATE OF ILLINOIS**
**DEPARTMENT OF TRANSPORTATION**

**IL ROUTE 2**
**CROSS-SECTIONS**

SCALE: | SHEET NO. OF SHEETS | STA. 713+50.00 TO STA. 714+00.00

| F.A.P. RTE. | SECTION | COUNTY | TOTAL SHEETS | SHEET NO. |
|---|---|---|---|---|
| 742 | 37R-4 | OGLE | 867 | 517 |
| | | CONTRACT NO. 64E17 | | |
| | ILLINOIS FED. AID PROJECT | | | |