FINAL SURVEY	BY	DATE
SURVEYED		
PLOTTED		
NOTE BOOK	TOTAL AREA	
NO.	AREAS CHECKED	

ORIGINAL SURVEY	BY	DATE
SURVEYED		
PLOTTED		
NOTE BOOK	TOTAL AREA	
NO.	AREAS CHECKED	

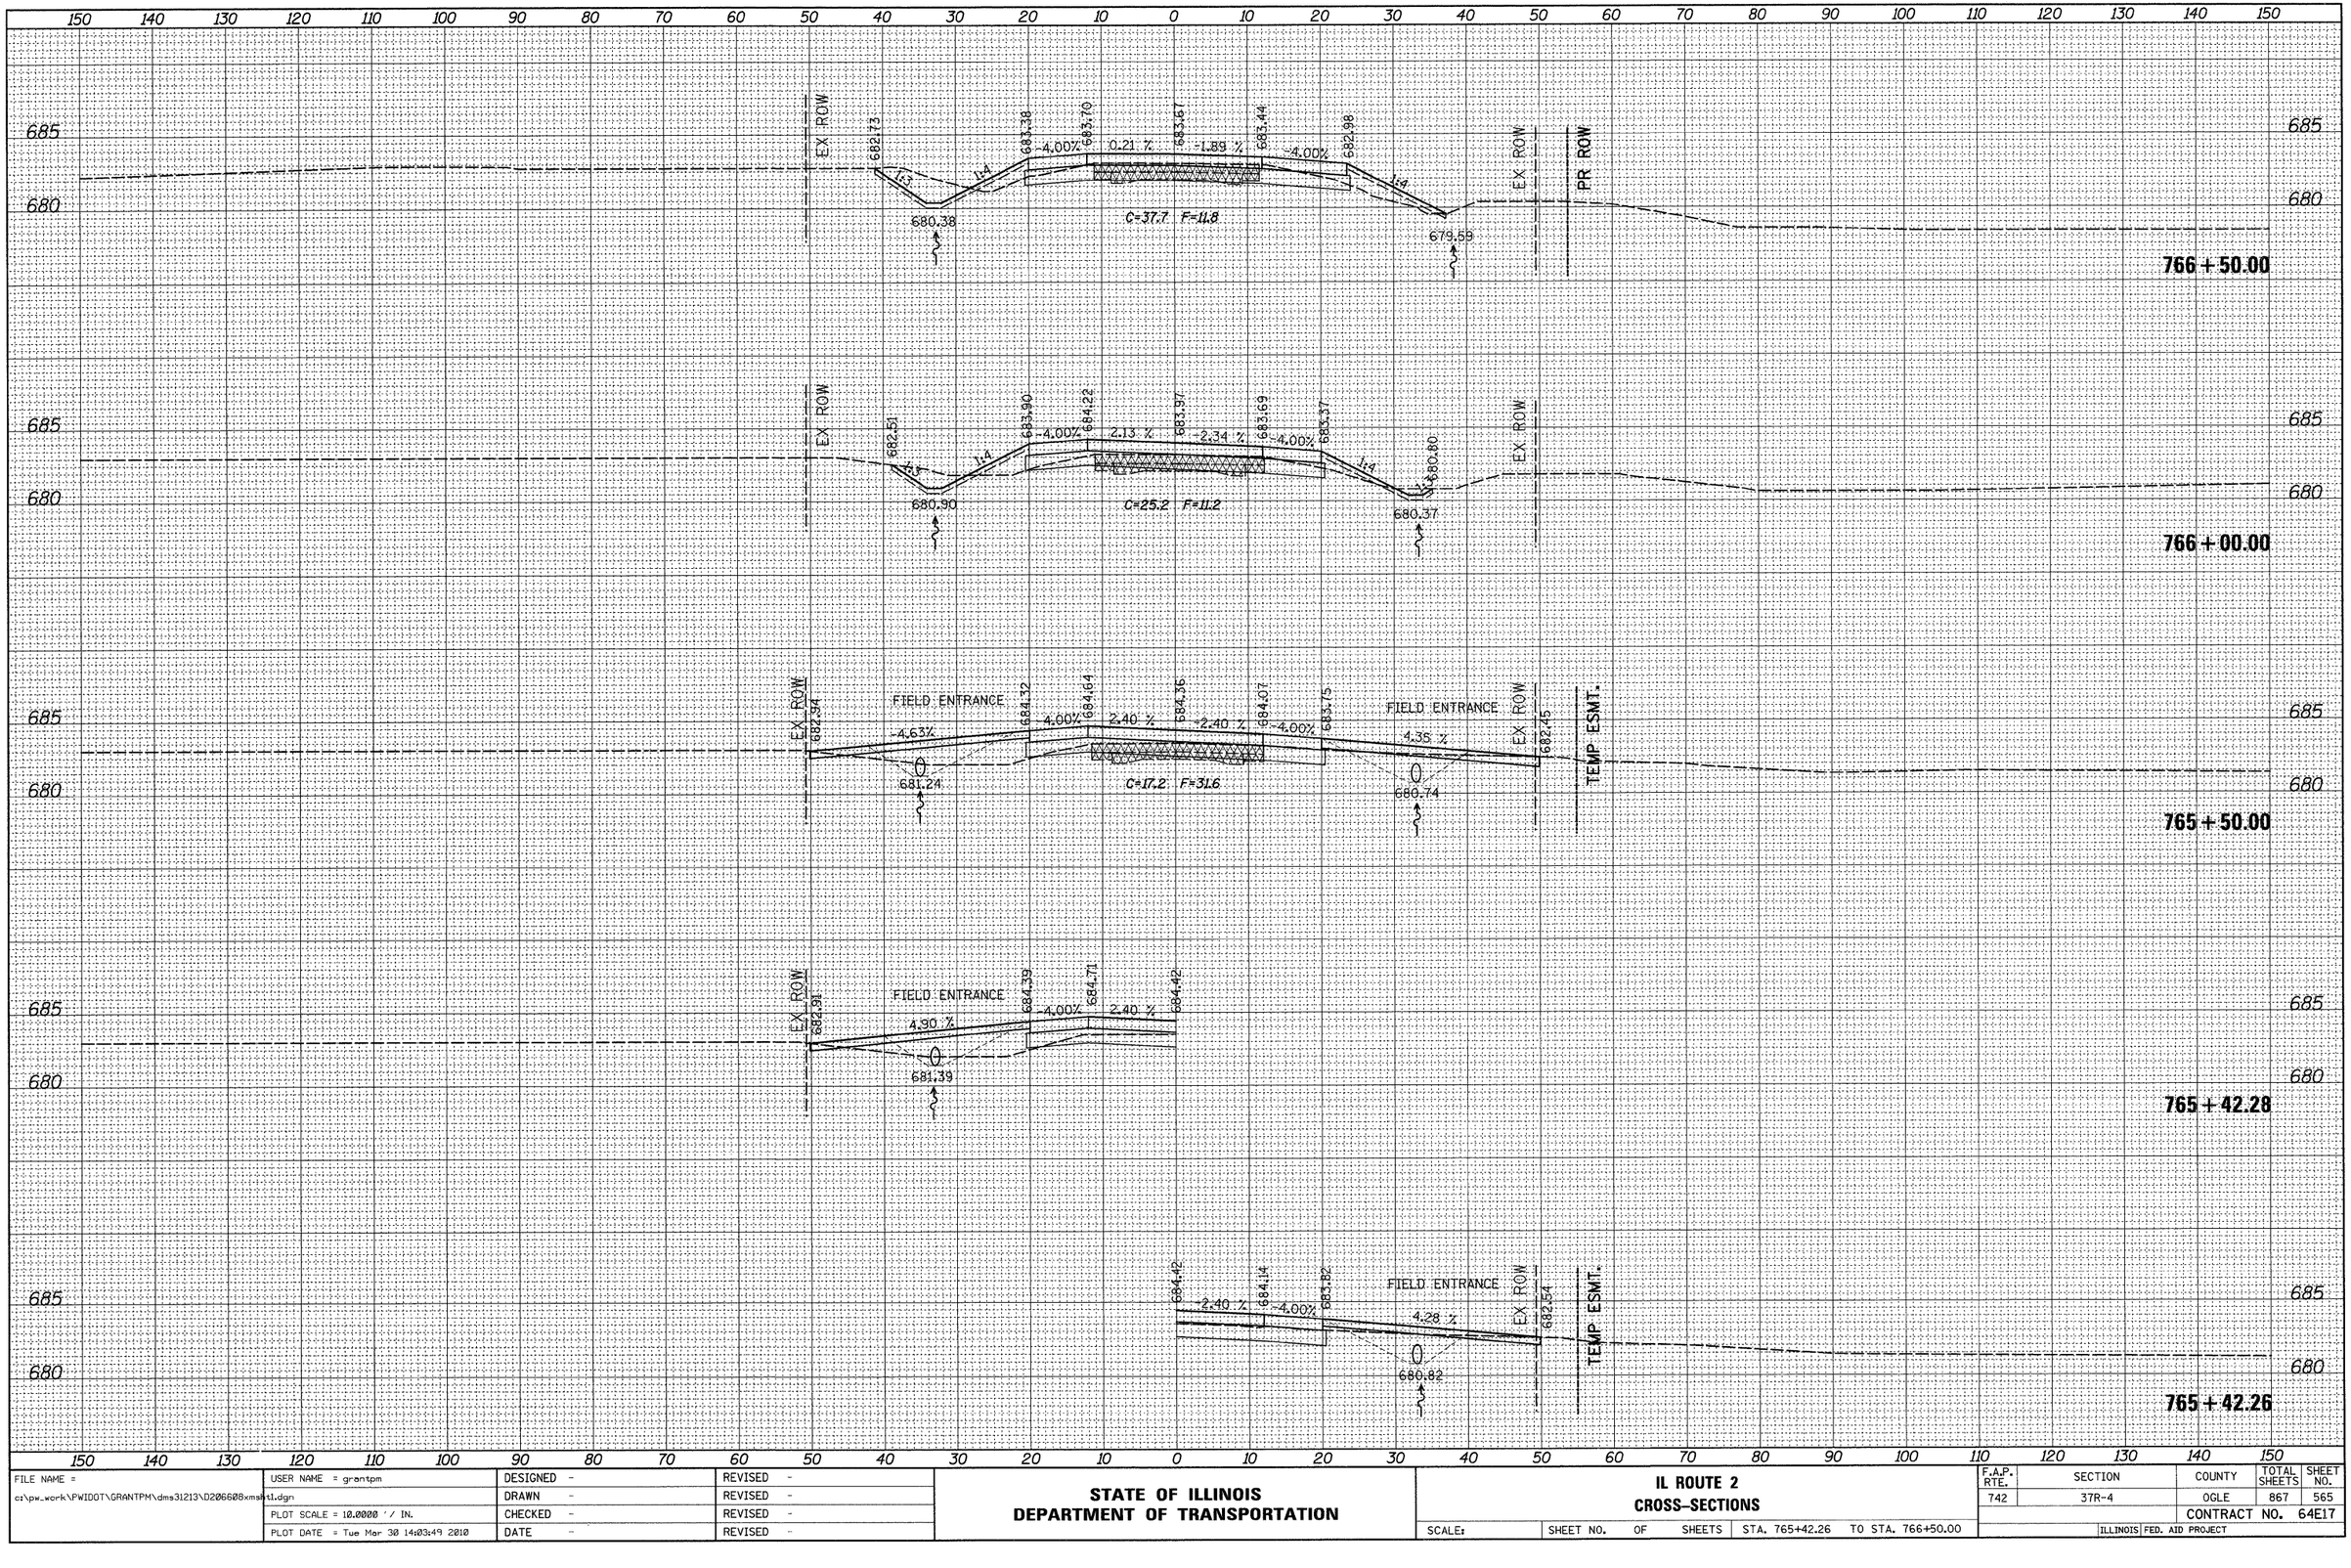

FILE NAME =	USER NAME = grantpm	DESIGNED -	REVISED -
c:\pw_work\PWIDOT\GRANTPM\dms31213\D206608xmsttl.dgn		DRAWN -	REVISED -
	PLOT SCALE = 10.0000 ' / IN.	CHECKED -	REVISED -
	PLOT DATE = Tue Mar 30 14:03:49 2010	DATE -	REVISED -

STATE OF ILLINOIS
DEPARTMENT OF TRANSPORTATION

IL ROUTE 2
CROSS-SECTIONS

SCALE: | SHEET NO. OF SHEETS | STA. 765+42.26 TO STA. 766+50.00

F.A.P. RTE.	SECTION	COUNTY	TOTAL SHEETS	SHEET NO.
742	37R-4	OGLE	867	565
		CONTRACT NO. 64E17		
	ILLINOIS	FED. AID PROJECT		