FINAL SURVEY	
	SURVEYED
	PLOTTED
NOTE BOOK	TEMPLATE
	AREAS
NO.	AREAS CHECKED

BY	DATE

ORIGINAL SURVEY	
	SURVEYED
	PLOTTED
NOTE BOOK	TEMPLATE
	AREAS
NO.	AREAS CHECKED

BY	DATE

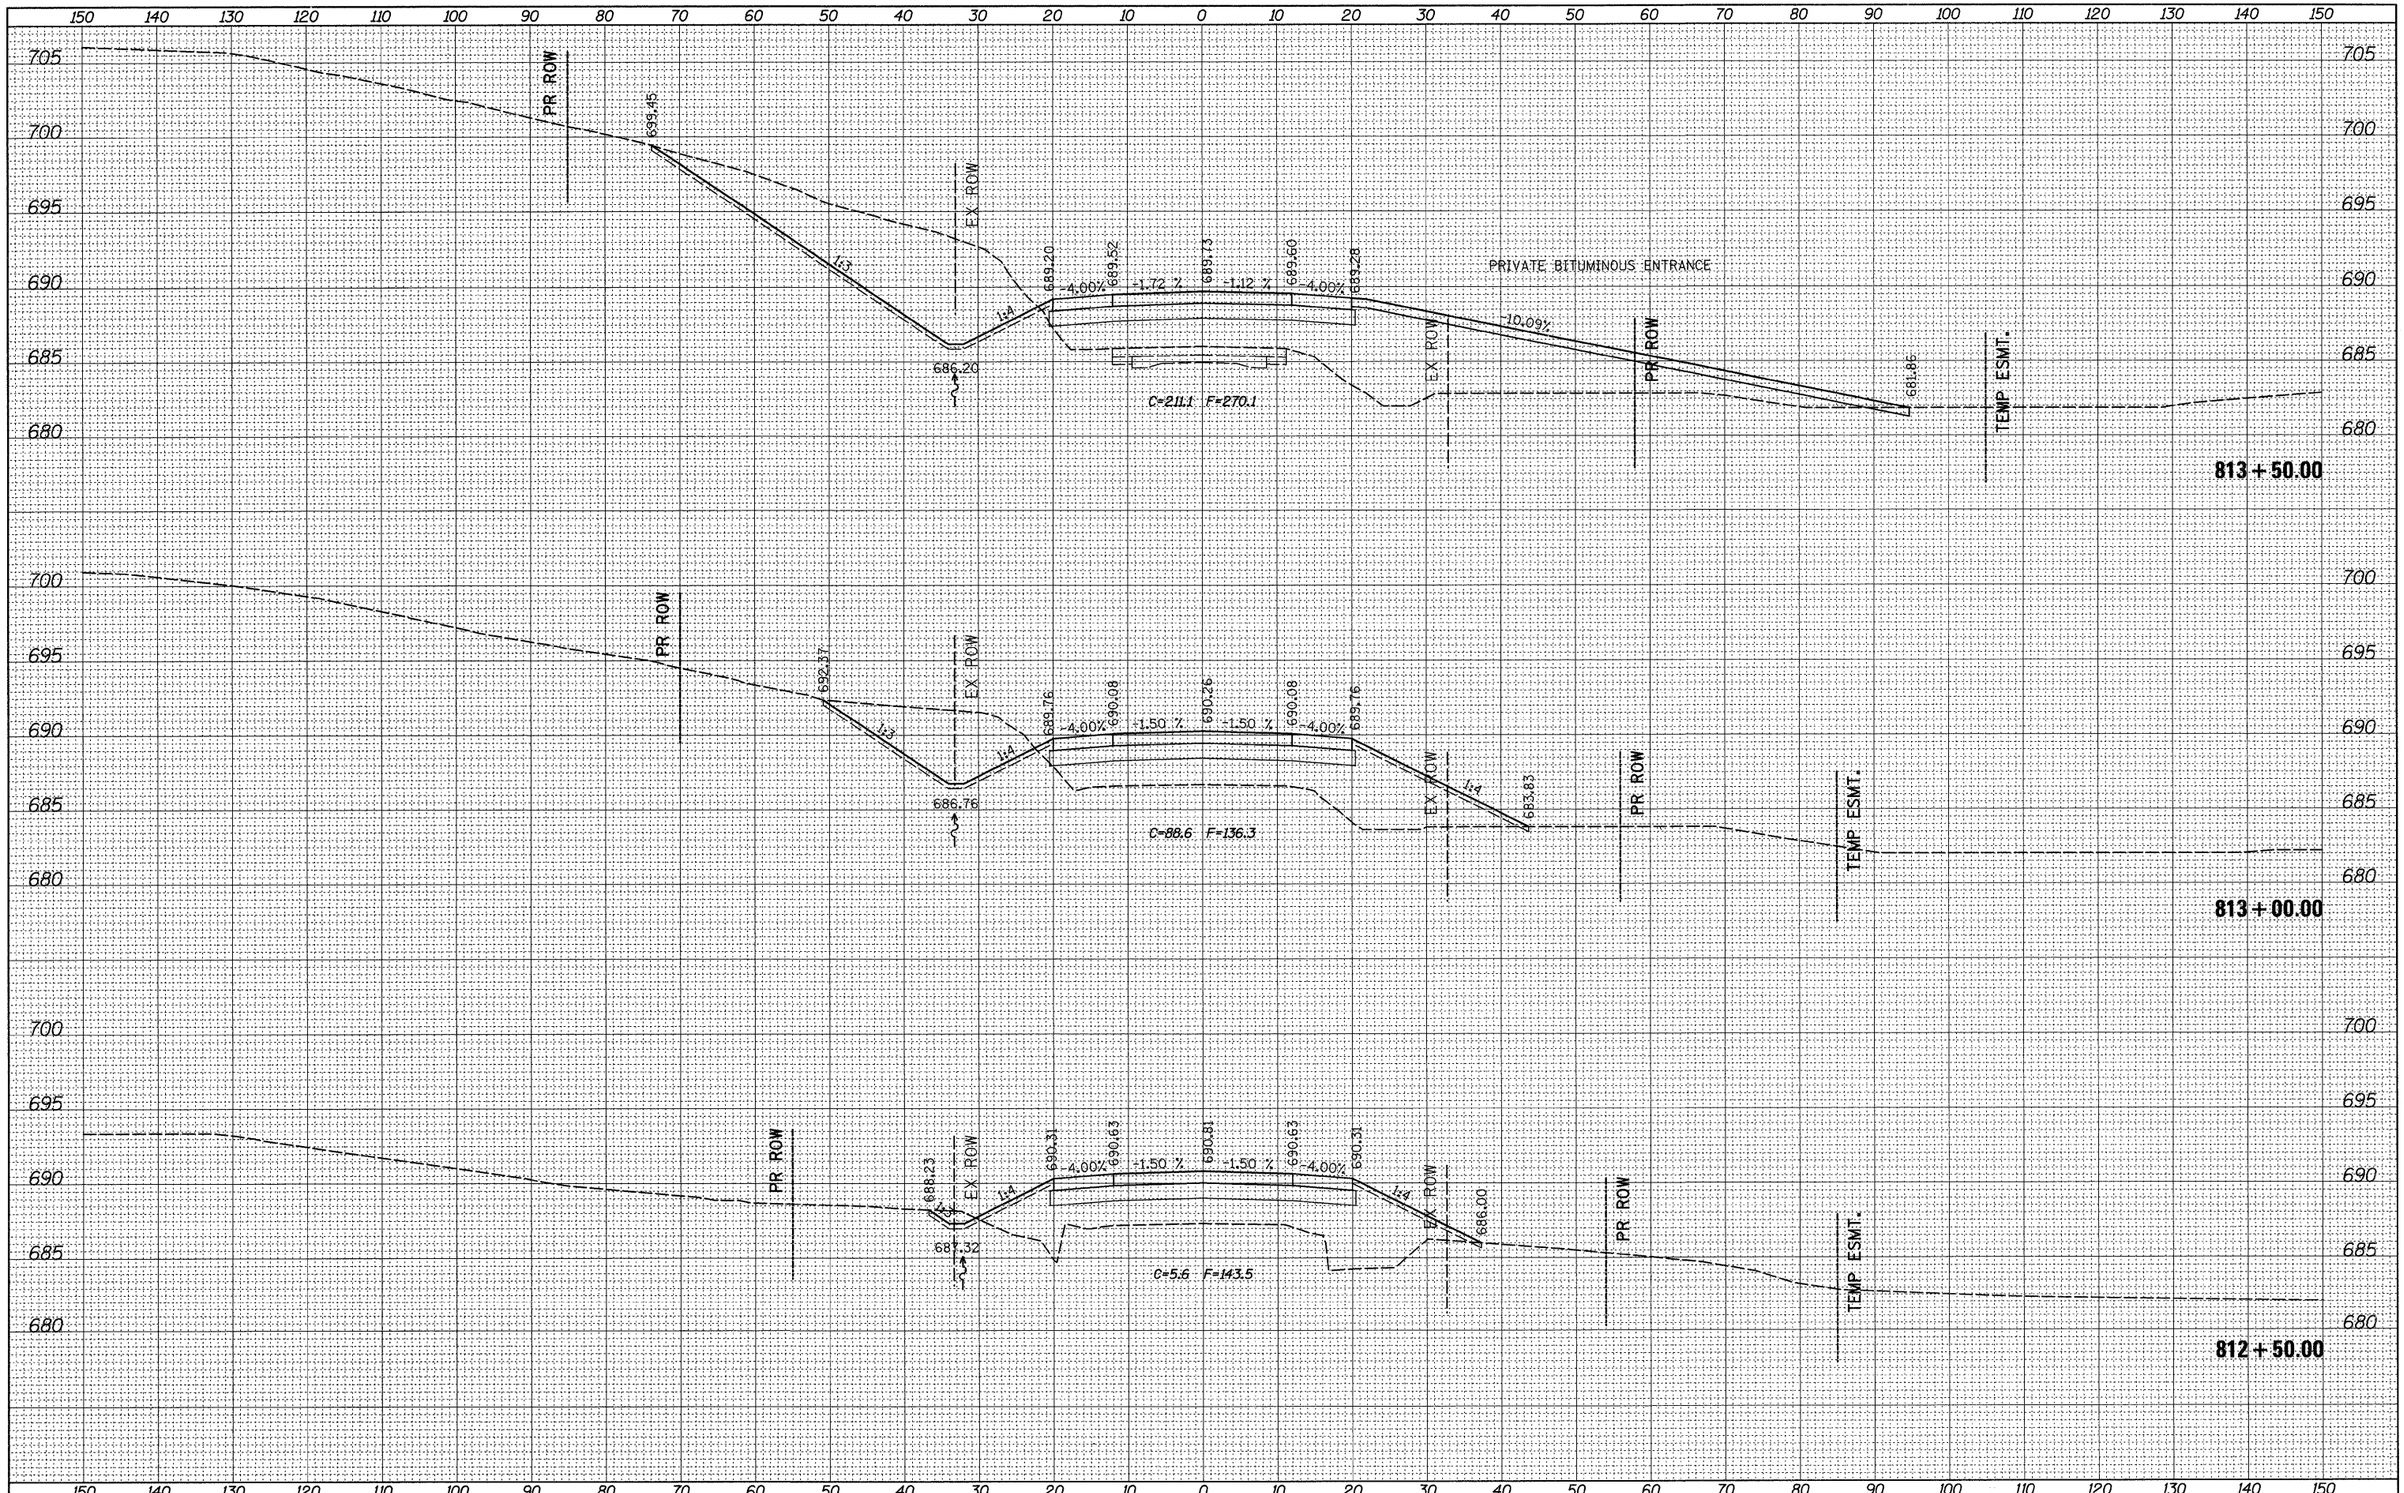

FILE NAME = c:\pw_work\PWIDOT\GRANTPM\dms31213\D2006608xmsht1.dgn	USER NAME = grantpm	DESIGNED -	REVISED -	STATE OF ILLINOIS DEPARTMENT OF TRANSPORTATION	IL ROUTE 2 CROSS-SECTIONS
		DRAWN -	REVISED -		
	PLOT SCALE = 10.0000 ' / IN.	CHECKED -	REVISED -		SCALE: SHEET NO. OF SHEETS STA. 812+50.00 TO STA. 813+50.00
	PLOT DATE = Tue Mar 30 14:04:17 2010	DATE -	REVISED -		

F.A.P. RTE.	SECTION	COUNTY	TOTAL SHEETS	SHEET NO.
742	37R-4	OGLE	867	601
		CONTRACT NO. 64E17		
	ILLINOIS FED. AID PROJECT			