FINAL SURVEY — NOTE BOOK — NO. — SURVEYED — PLOTTED — TEMPLATE — AREAS — AREAS CHECKED — BY — DATE

ORIGINAL SURVEY — NOTE BOOK — NO. — SURVEYED — PLOTTED — TEMPLATE — AREAS — AREAS CHECKED — BY — DATE

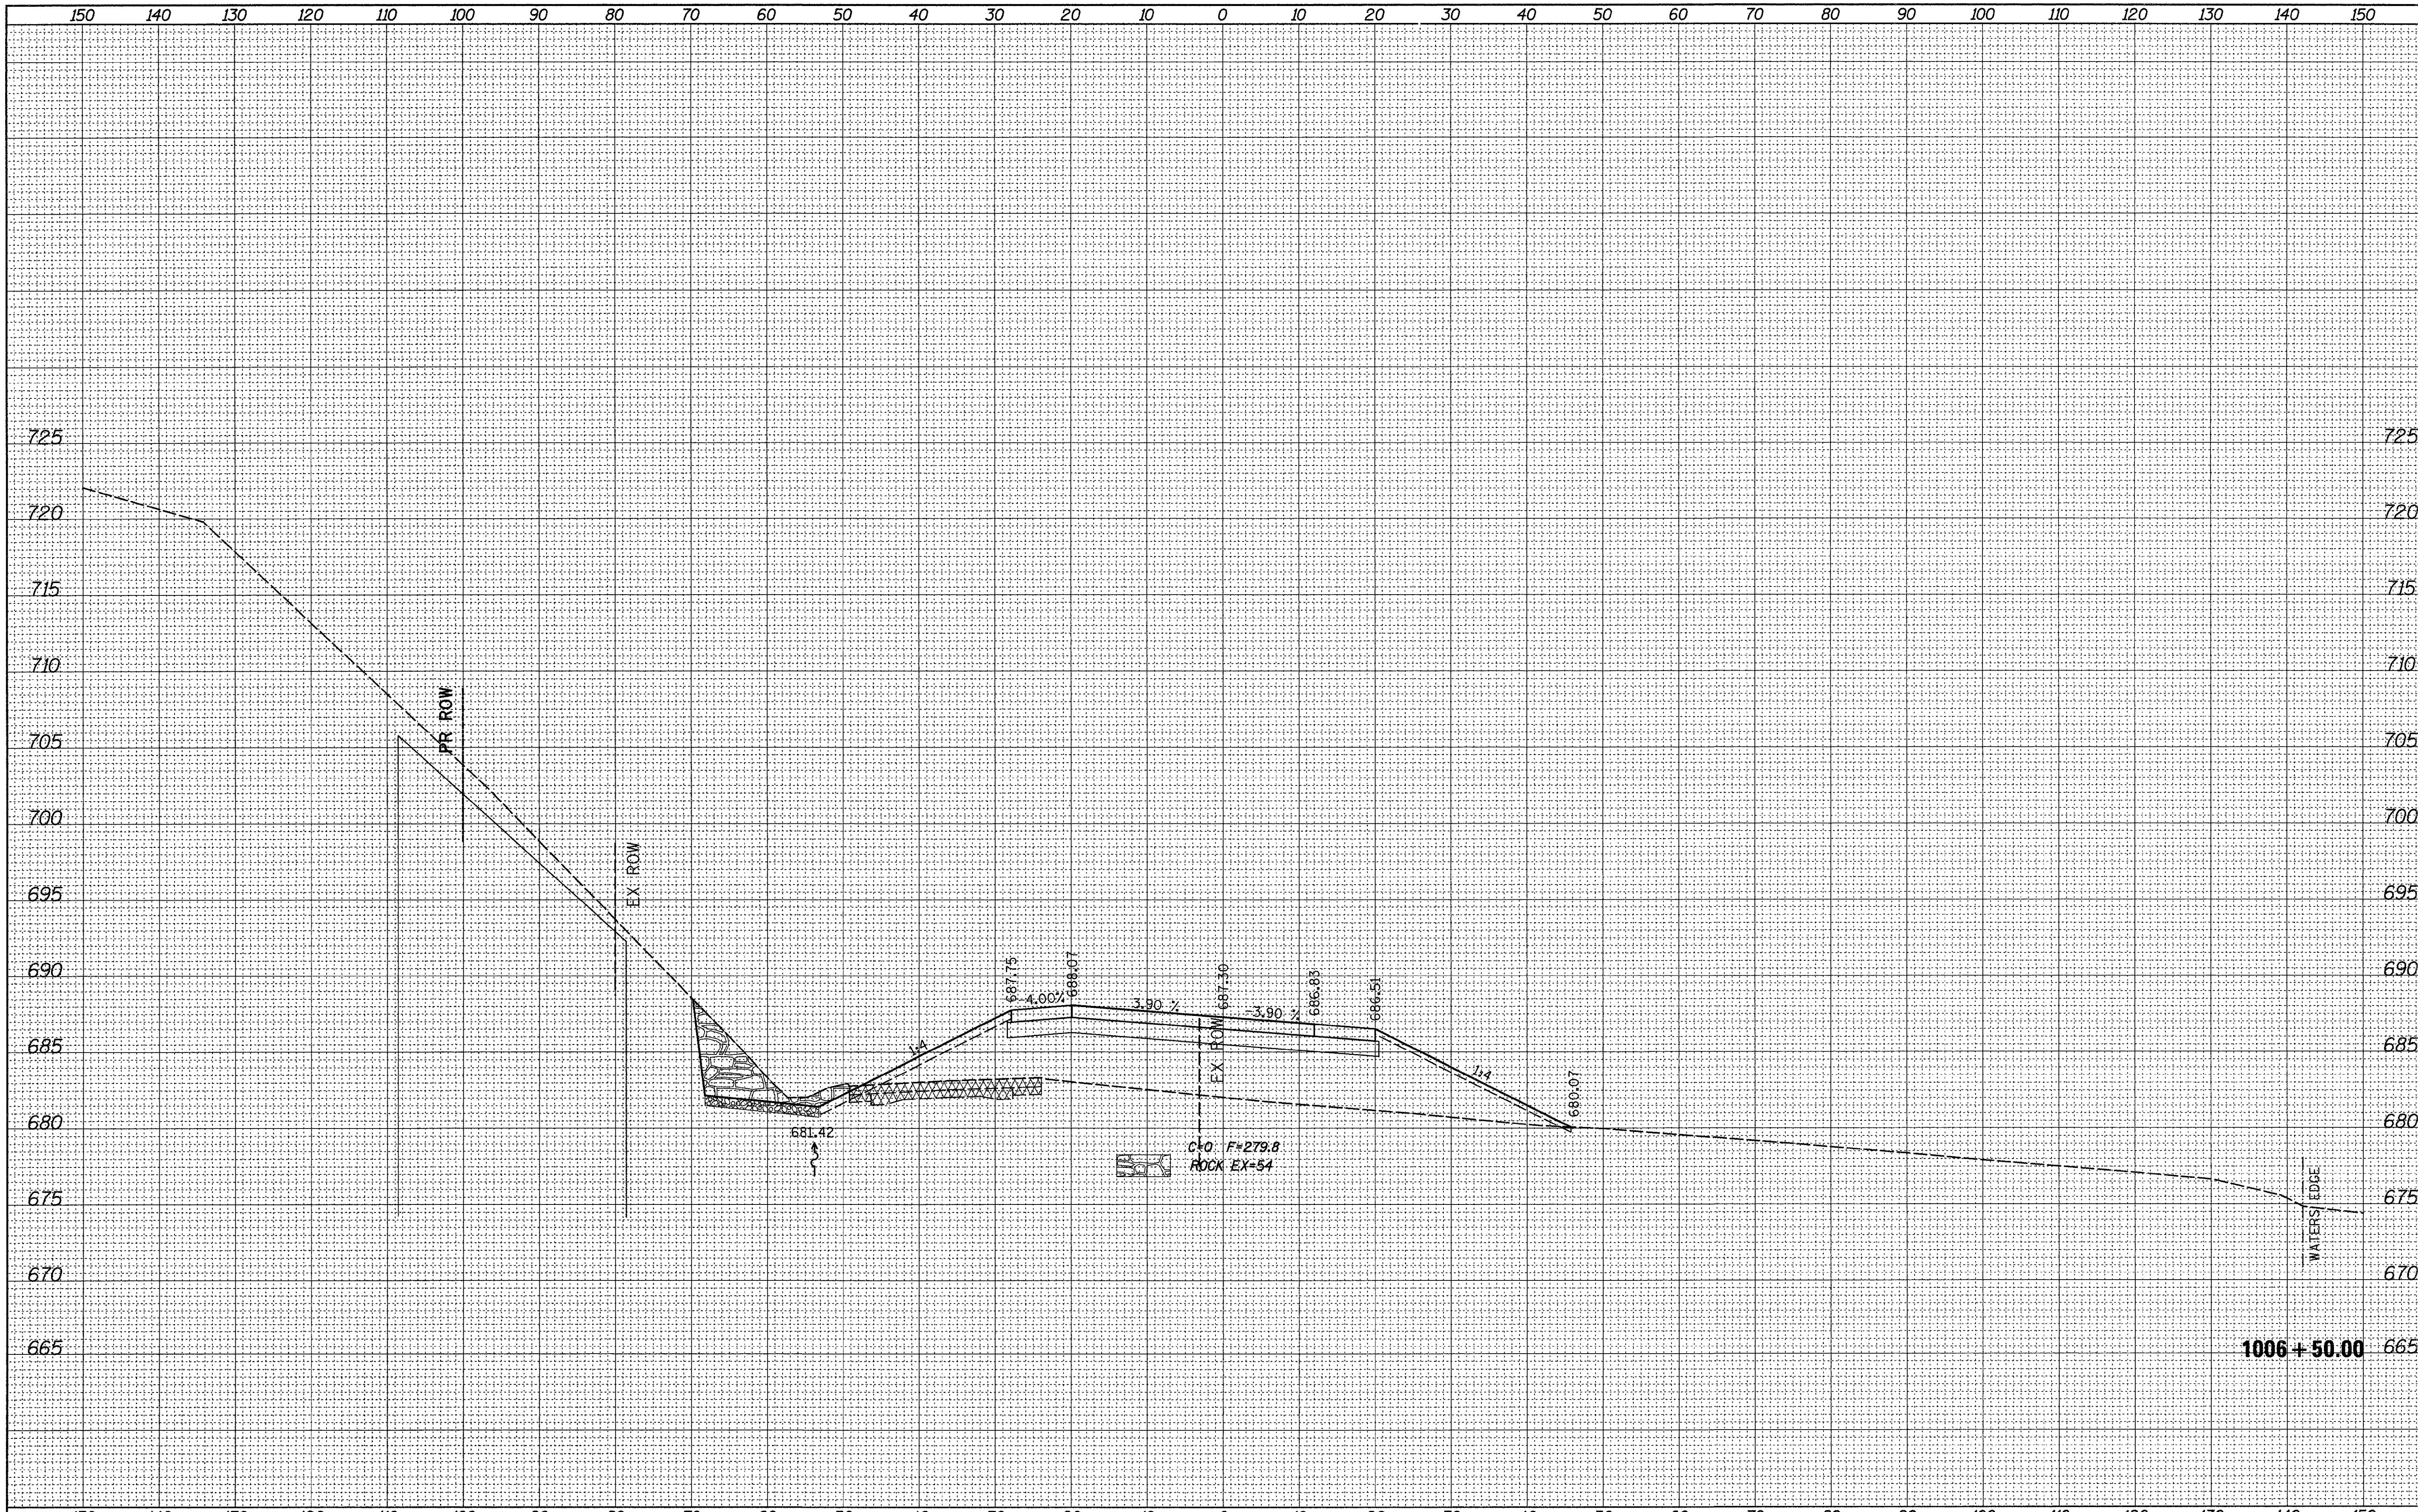

FILE NAME = c:\pw_work\pwidot\grantpm\dms31213\D206608xmsht2.dgn	USER NAME = grantpm	DESIGNED -	REVISED -	**STATE OF ILLINOIS DEPARTMENT OF TRANSPORTATION**
		DRAWN -	REVISED -	
	PLOT SCALE = 10.0000 ' / IN.	CHECKED -	REVISED -	
	PLOT DATE = Tue Mar 30 14:51:39 2010	DATE -	REVISED -	

IL ROUTE 2 CROSS-SECTIONS	F.A.P. RTE.	SECTION	COUNTY	TOTAL SHEETS	SHEET NO.
	742	37R-4	OGLE	867	775
			CONTRACT NO. 64E17		
SCALE: SHEET NO. OF SHEETS STA. 1006+50.00 TO STA. 1006+50.00		ILLINOIS FED. AID PROJECT			