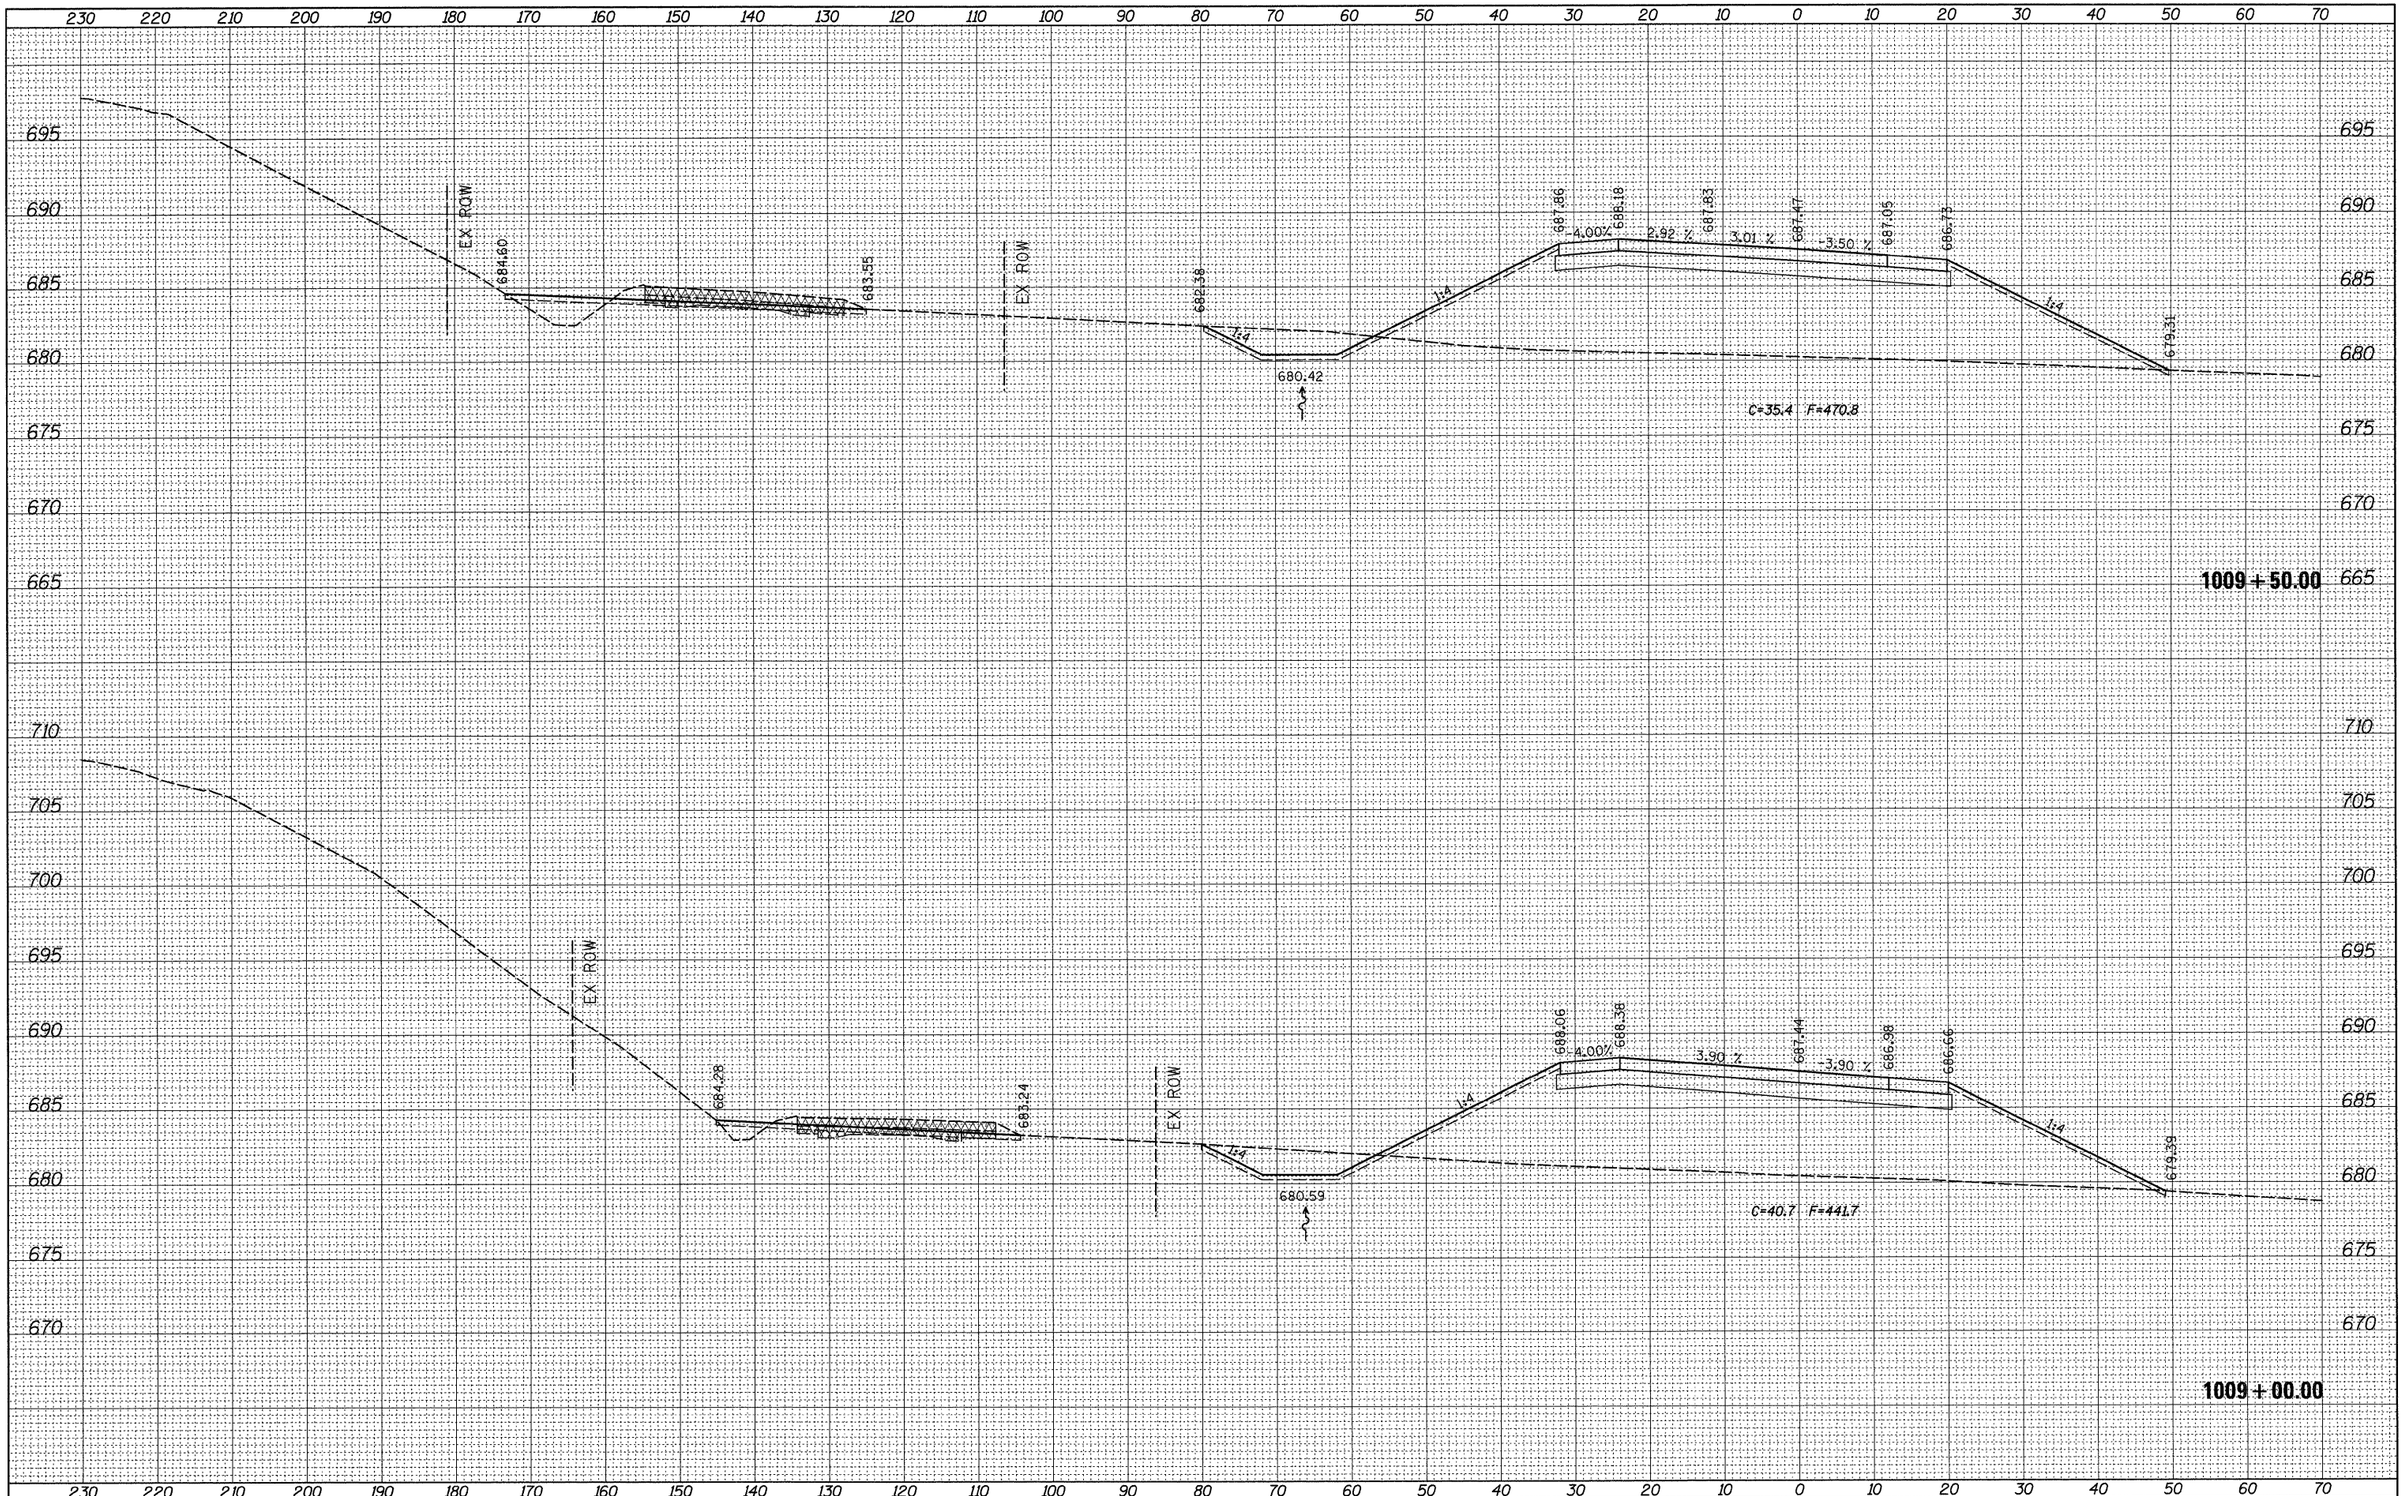

FINAL SURVEY

NOTE BOOK

NO.

SURVEYED

PLOTTED

TYPED

AREAS

AREAS CHECKED

BY

DATE

ORIGINAL SURVEY

NOTE BOOK

NO.

SURVEYED

PLOTTED

TYPED

AREAS

AREAS CHECKED

BY

DATE

FILE NAME = c:\pw_work\pwidot\grantpm\dms31213\D206608xmsh2.dgn	USER NAME = grantpm	DESIGNED -	REVISED -
		DRAWN -	REVISED -
	PLOT SCALE = 10.0000 ' / IN.	CHECKED -	REVISED -
	PLOT DATE = Tue Mar 30 14:51:43 2010	DATE -	REVISED -

STATE OF ILLINOIS
DEPARTMENT OF TRANSPORTATION

IL ROUTE 2
CROSS-SECTIONS

SCALE: | SHEET NO. OF SHEETS | STA. 1009+00.00 TO STA. 1009+50.00

F.A.P. RTE.	SECTION	COUNTY	TOTAL SHEETS	SHEET NO.
742	37R-4	OGLE	867	780
		CONTRACT NO. 64E17		
	ILLINOIS FED. AID PROJECT			