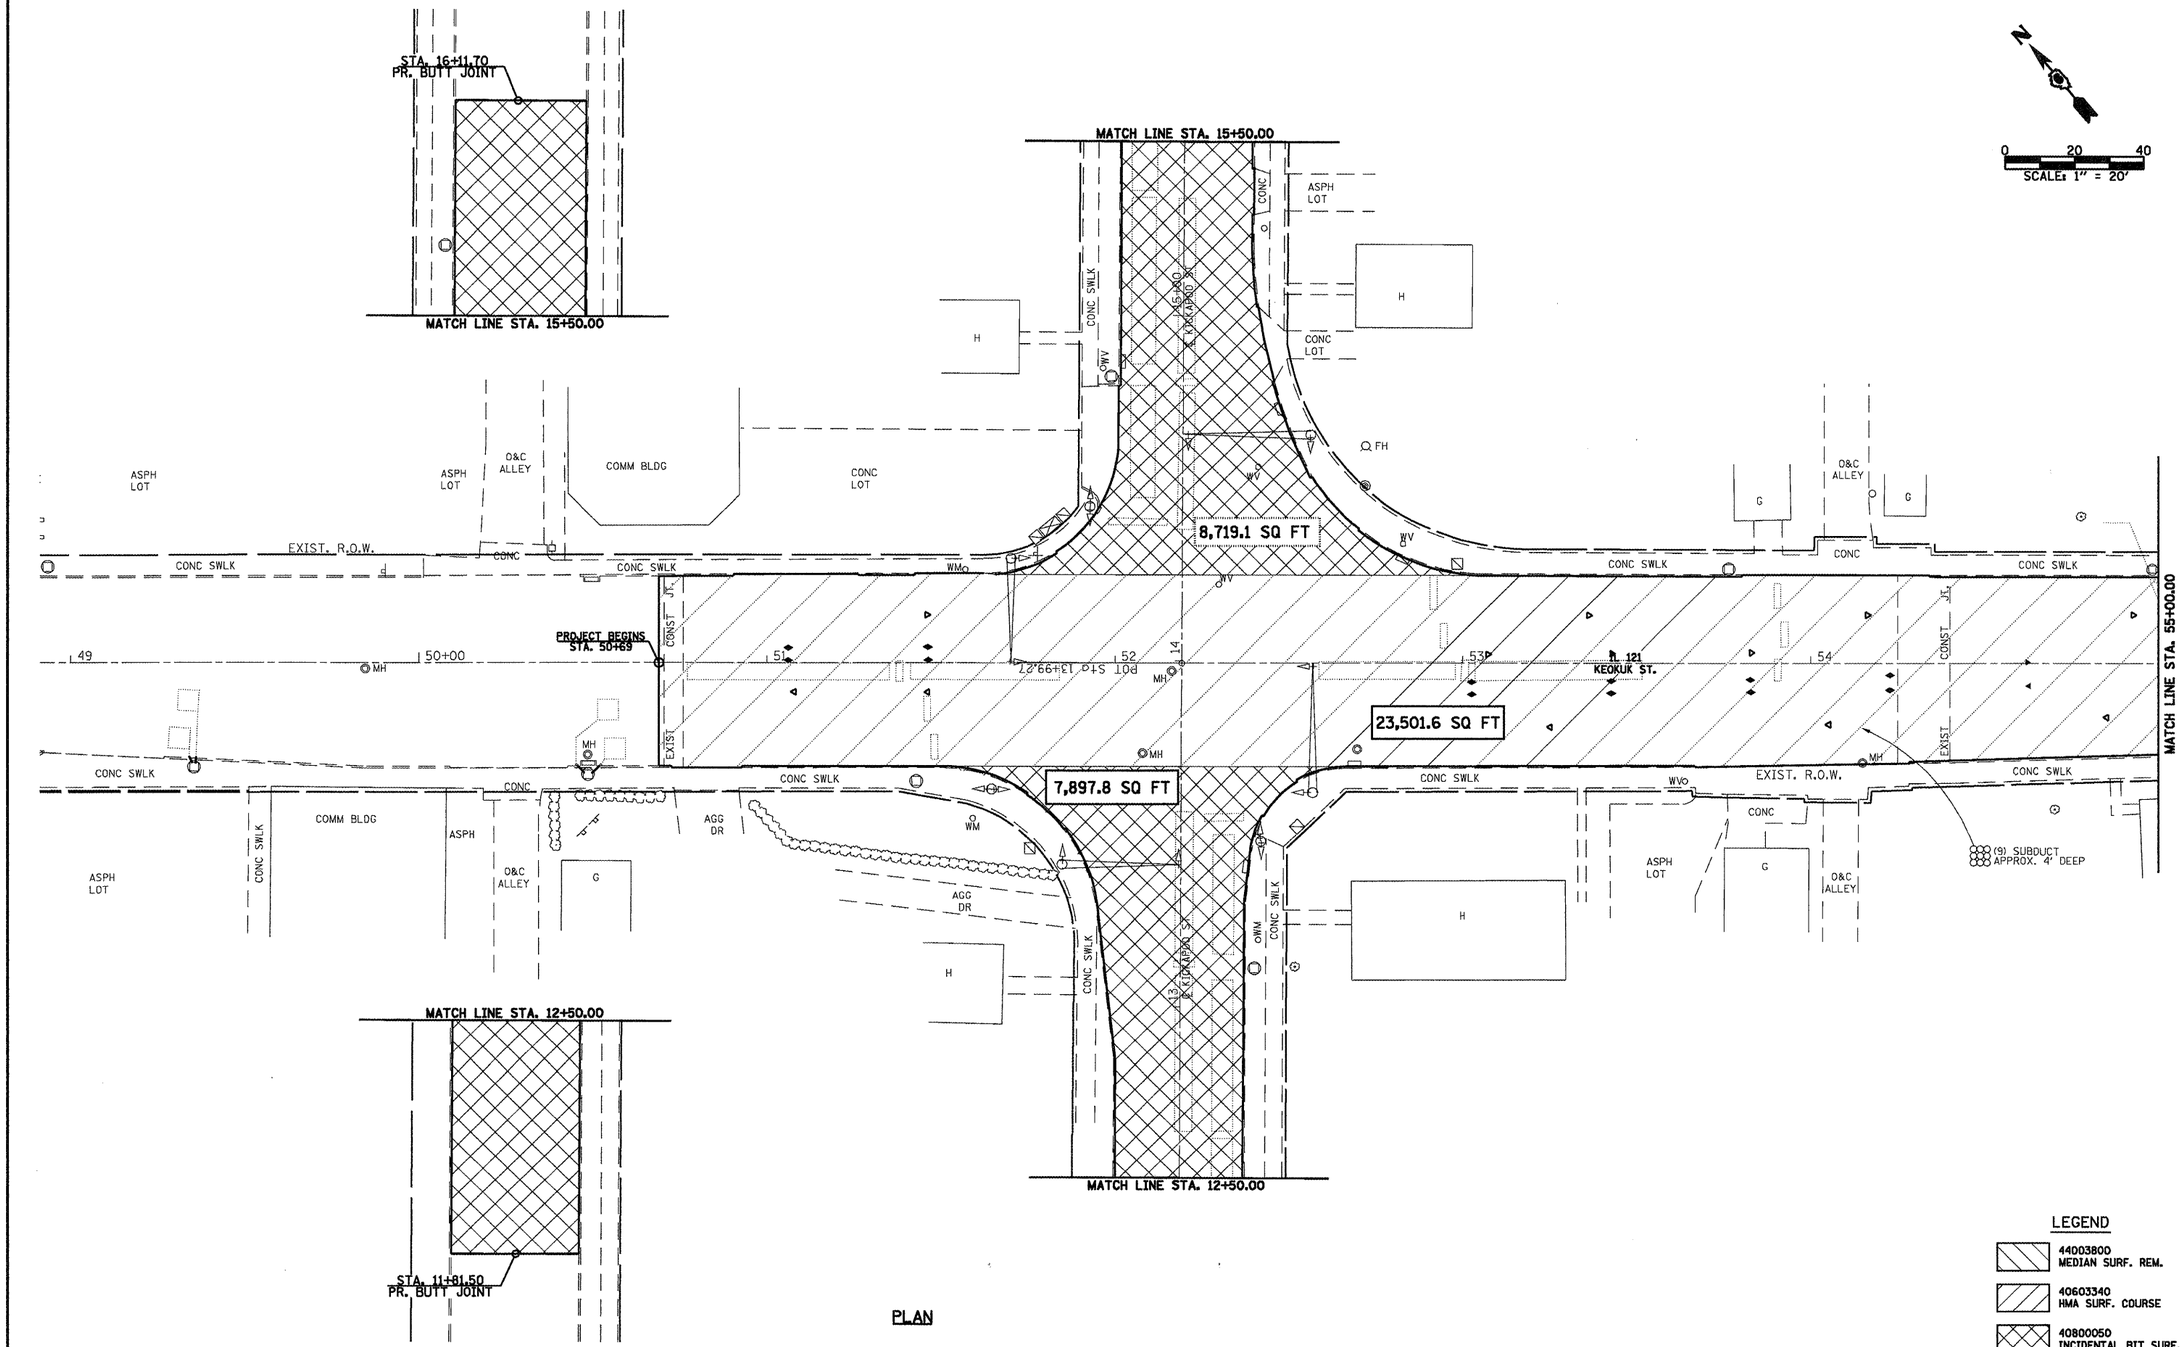

PLAN

LEGEND

44003800 MEDIAN SURF. REM.

40603340 HMA SURF. COURSE

40800050 INCIDENTAL BIT SURF.

FILE NAME =	USER NAME = laughlinrl	DESIGNED -	REVISED -
		DRAWN -	REVISED -
	PLOT SCALE = 40.0000 ' / IN.	CHECKED -	REVISED -
	PLOT DATE = Mar-18-2010 02:16:42PM	DATE -	REVISED -

Allen Henderson & Associates, Inc.
Civil and Structural Engineers Springfield, IL.
62703 Phone: (217)544-8033 IL. Design Firm
No. 184-001907

PAVEMENT REMOVAL PLAN

SCALE: 1" = 20' | SHEET NO. 10 OF 32 SHEETS | STA. 50+69.00 TO STA. 55+00.00

F.A.P. RTE.	SECTION	COUNTY	TOTAL SHEETS	SHEET NO.
320	(24Z)RS-4, N; 116RS-5	LOGAN	32	10
		CONTRACT NO. 72998		
FED. ROAD DIST. NO.	ILLINOIS	FED. AID PROJECT		