


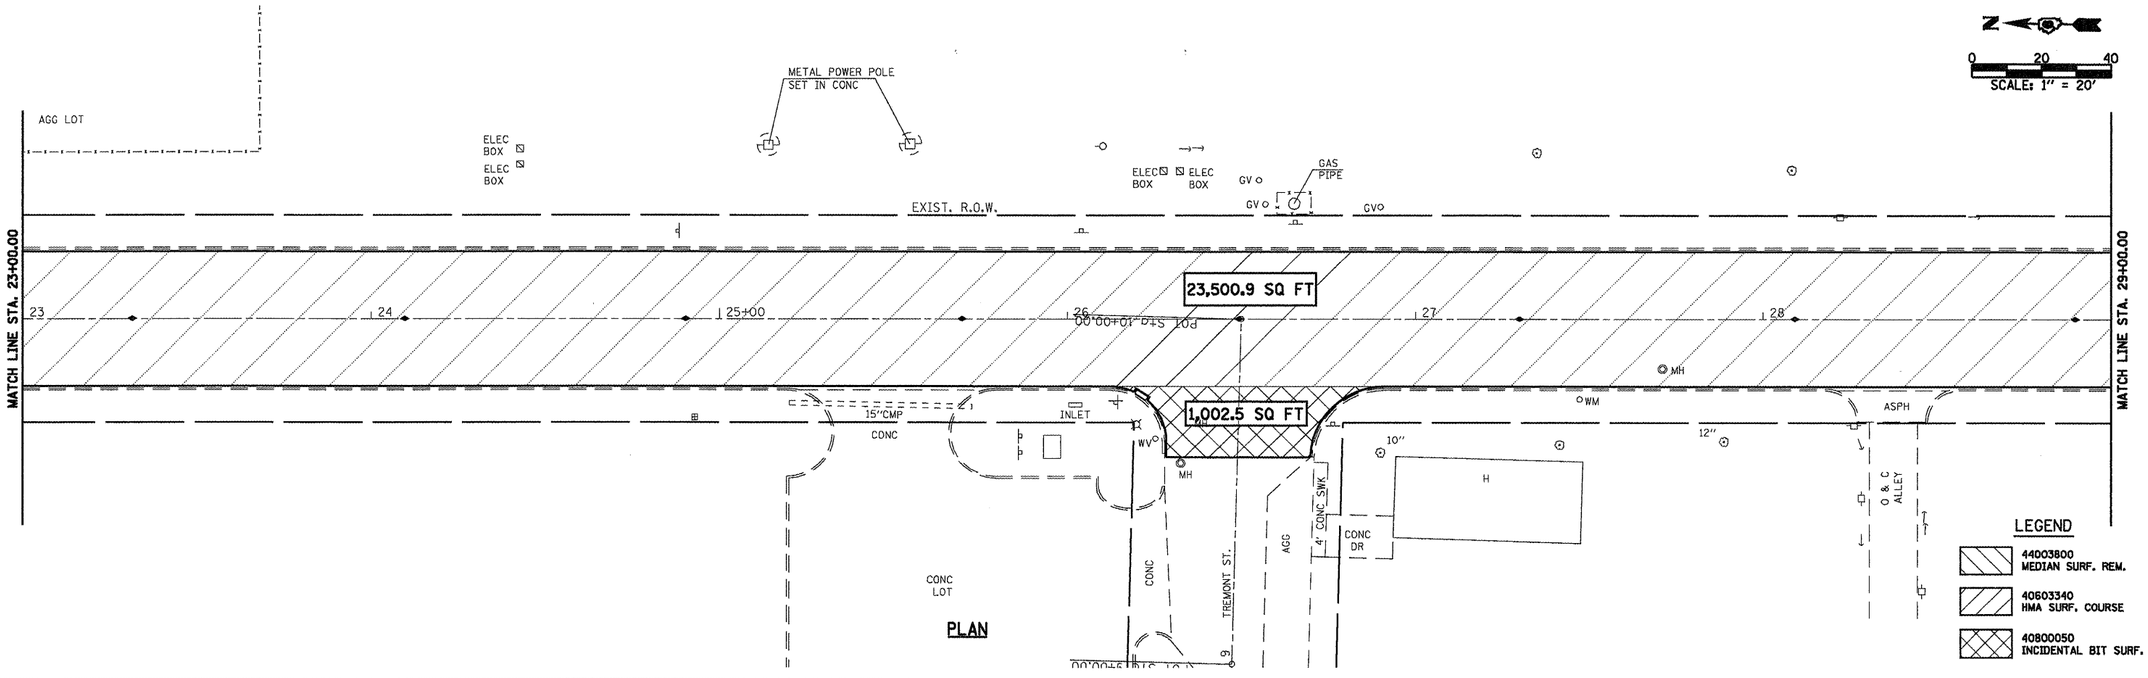


| | | | |
|---|---|---|---|
| FILE NAME = | USER NAME = laughlinrl | DESIGNED - | REVISED - |
| | | DRAWN - | REVISED - |
| | PLOT SCALE = 40.0000 ' / IN. | CHECKED - | REVISED - |
| | PLOT DATE = Mar-18-2010 02:16:53PM | DATE - | REVISED - |

Allen Henderson & Associates, Inc.
Civil and Structural Engineers Springfield, IL.
62703 Phone: (217)544-8033 IL. Design Firm
No. 184-001907

**PAVEMENT REMOVAL PLAN**

SCALE: 1" = 20' | SHEET NO. 14 OF 32 SHEETS | STA. 23+00.00 TO STA. 35+00.00
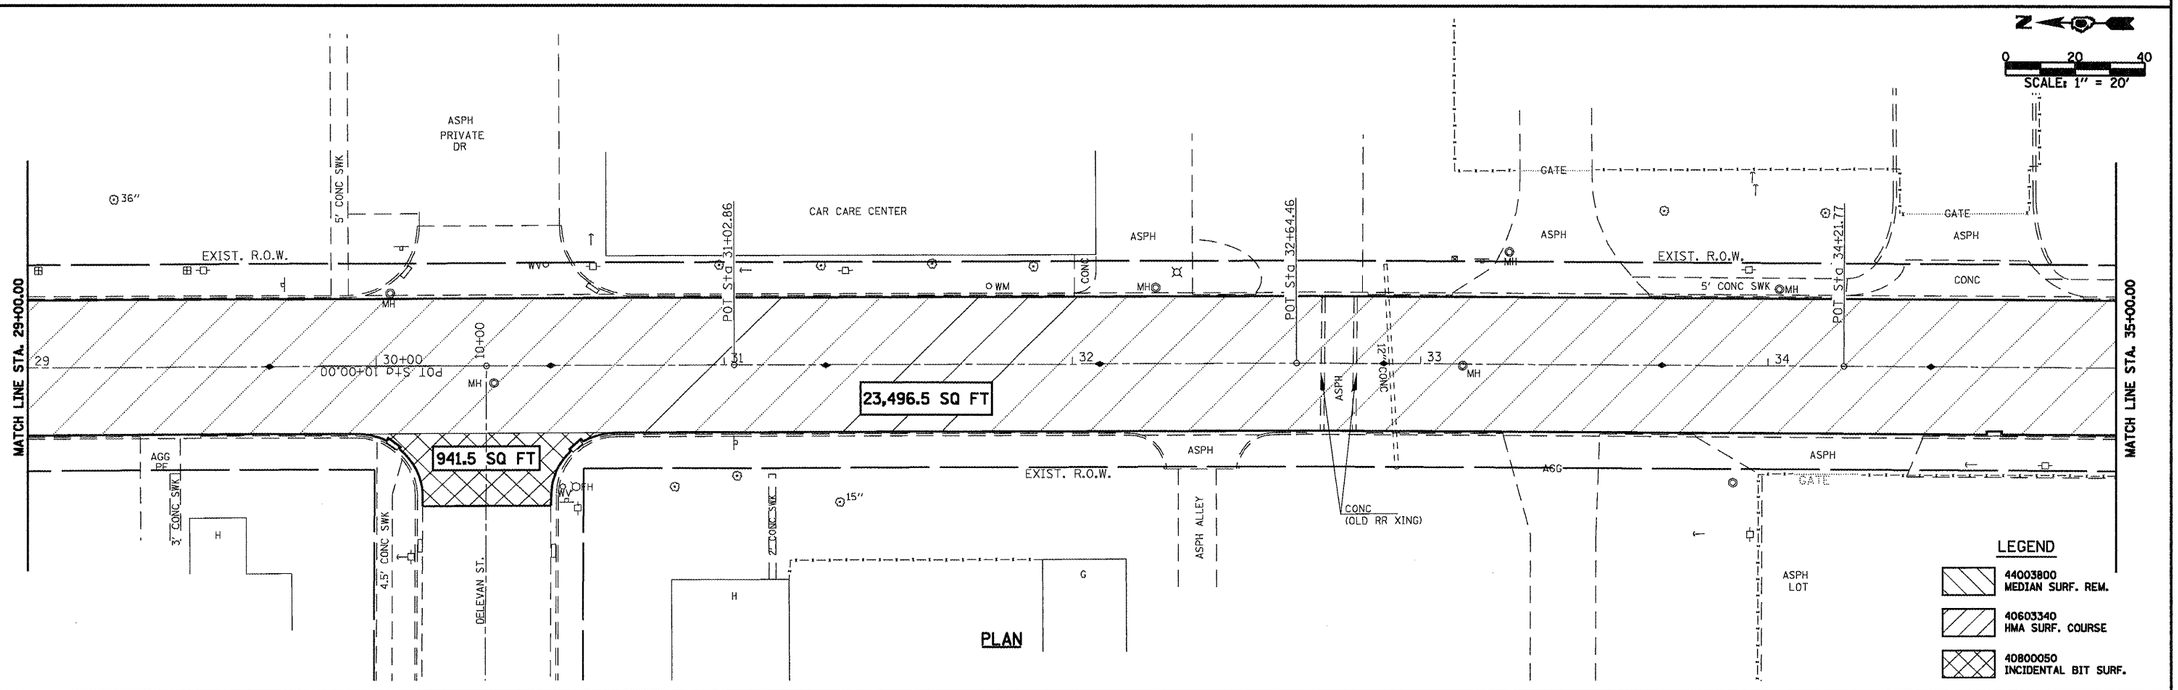
| F.A.P. RTE. | SECTION | COUNTY | TOTAL SHEETS | SHEET NO. |
|---|---|---|---|---|
| 320 | (24Z)RS-4, N; 116RS-5 | LOGAN | 32 | 14 |
| | | CONTRACT NO. 72998 | | |
| FED. ROAD DIST. NO. | ILLINOIS | FED. AID PROJECT | | |

c:\pw_work\PWIDOT\LAUGHLINRL\d0181122\d672998-sht-plan-removal.dgn