QUANTITY	UNIT	ITEM
20	FOOT	ELECTRIC CABLE IN CONDUIT, SIGNAL, NO. 14, 5C
2	EACH	SIGNAL HEAD, POLYCARBONATE, LED, 1-FACE, 3-SECTION, MAST ARM MOUNTED
11	EACH	TRAFFIC SIGNAL BACKPLATE
1848	FOOT	DETECTOR LOOP, TYPE I

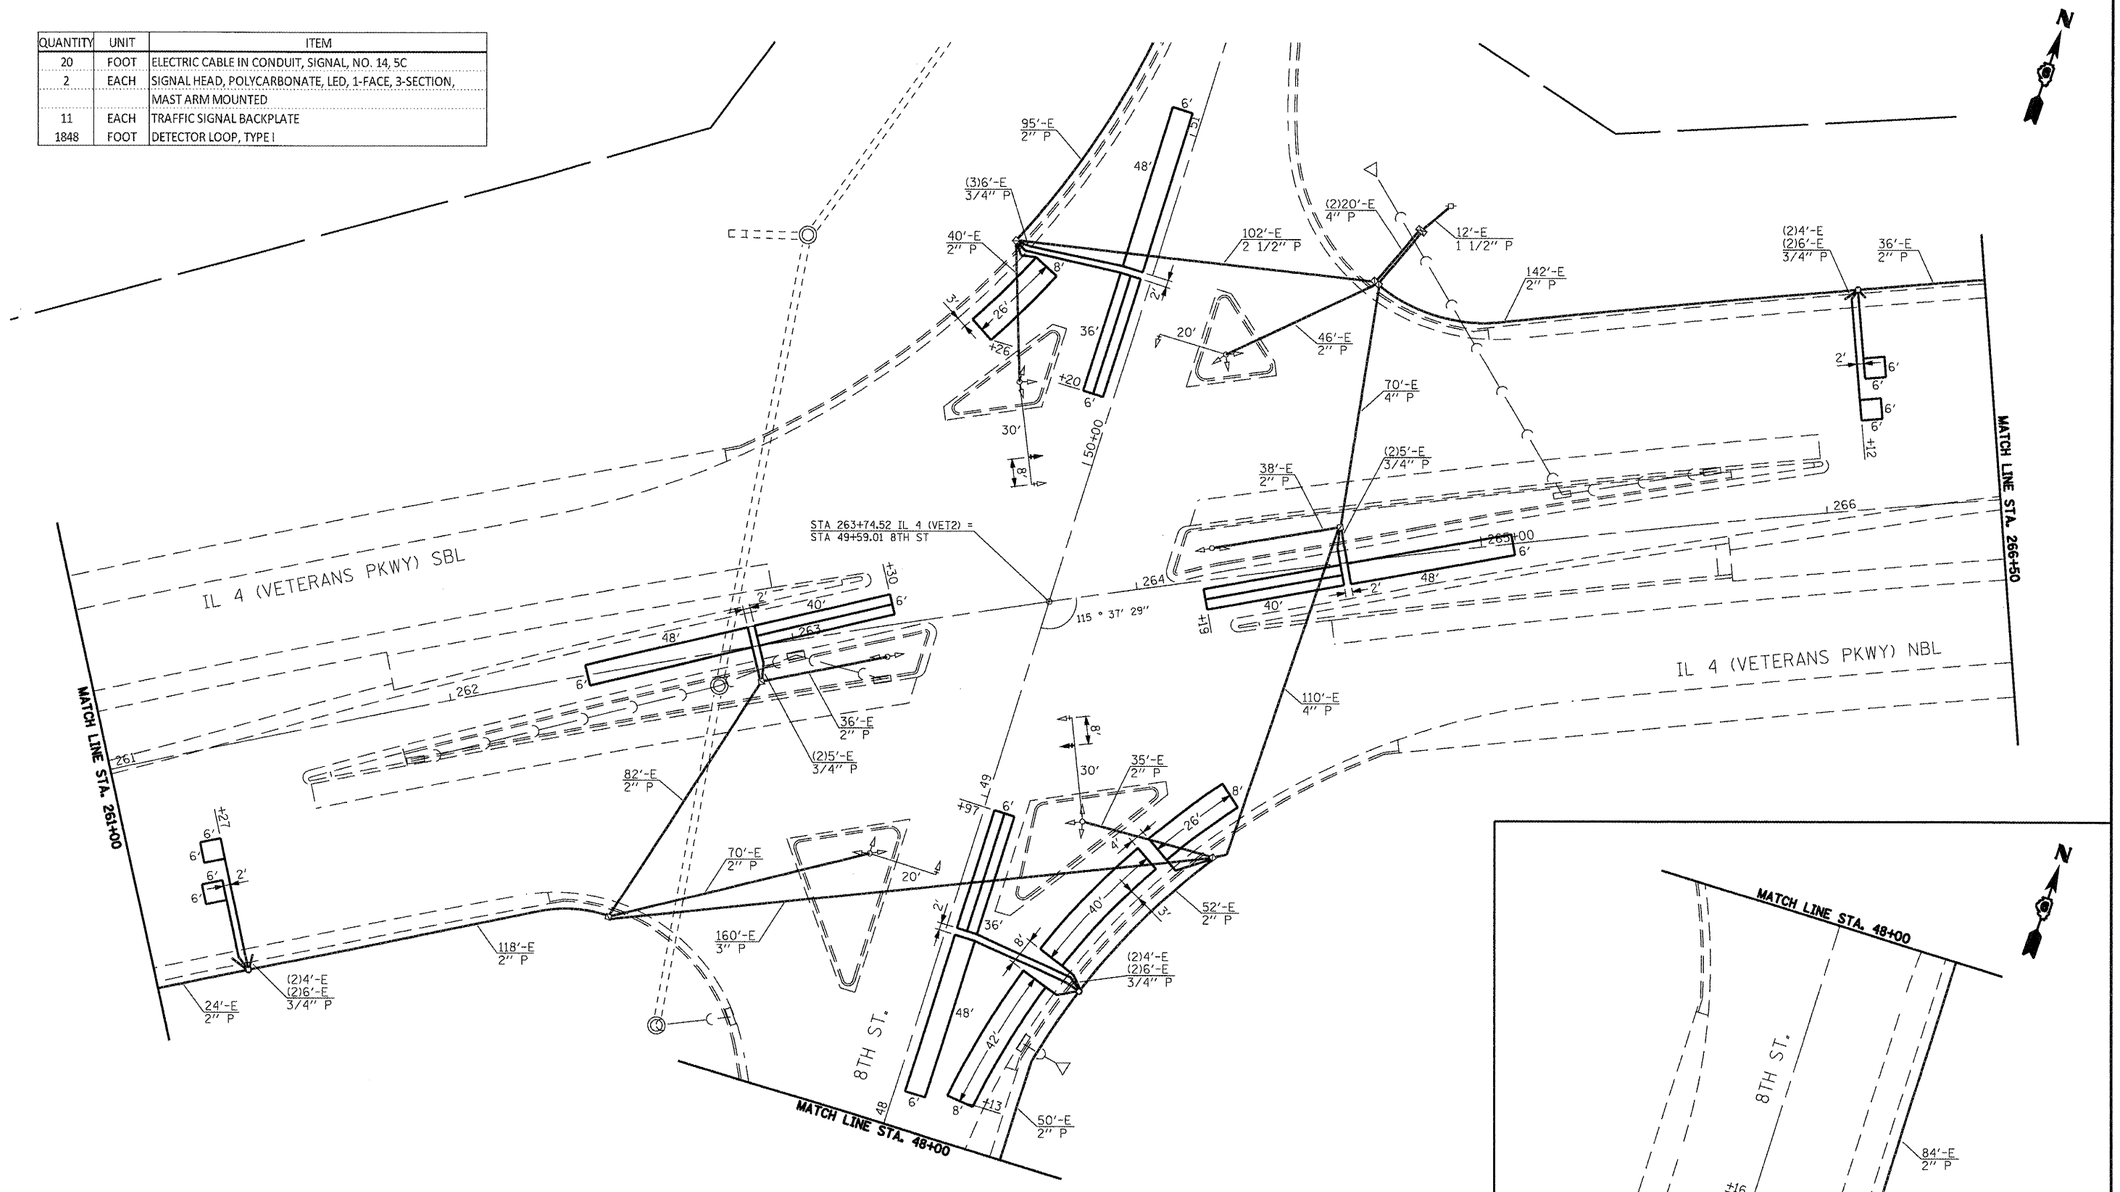

FILE NAME = c:\pw_work\PWIDOT\LAUGHLINRL\d0203328\D672C35_sht_ts_09.dgn	USER NAME = laughlinrl	DESIGNED -	REVISED -
		DRAWN -	REVISED -
	PLOT SCALE = 40.0000 ' / IN.	CHECKED -	REVISED -
	PLOT DATE = Apr-29-2010 02:59:44PM	DATE -	REVISED -

STATE OF ILLINOIS
DEPARTMENT OF TRANSPORTATION

PROPOSED PLAN
IL 4 (VETERANS PKWY.) & 8TH ST.

SCALE: | SHEET NO. 5 OF 33 SHEETS | STA. | TO STA.

F.A.P. RTE.	SECTION	COUNTY	TOTAL SHEETS	SHEET NO.
*	1-1(RS,TS-1), 27RS-6, 102RS-4	SANGAMON	206	175
*	FAP 666 (BL-55), FAP 662 (IL 4) FAP 658 (IL 29)	CONTRACT NO. 72C35		
	ILLINOIS FED. AID PROJECT			