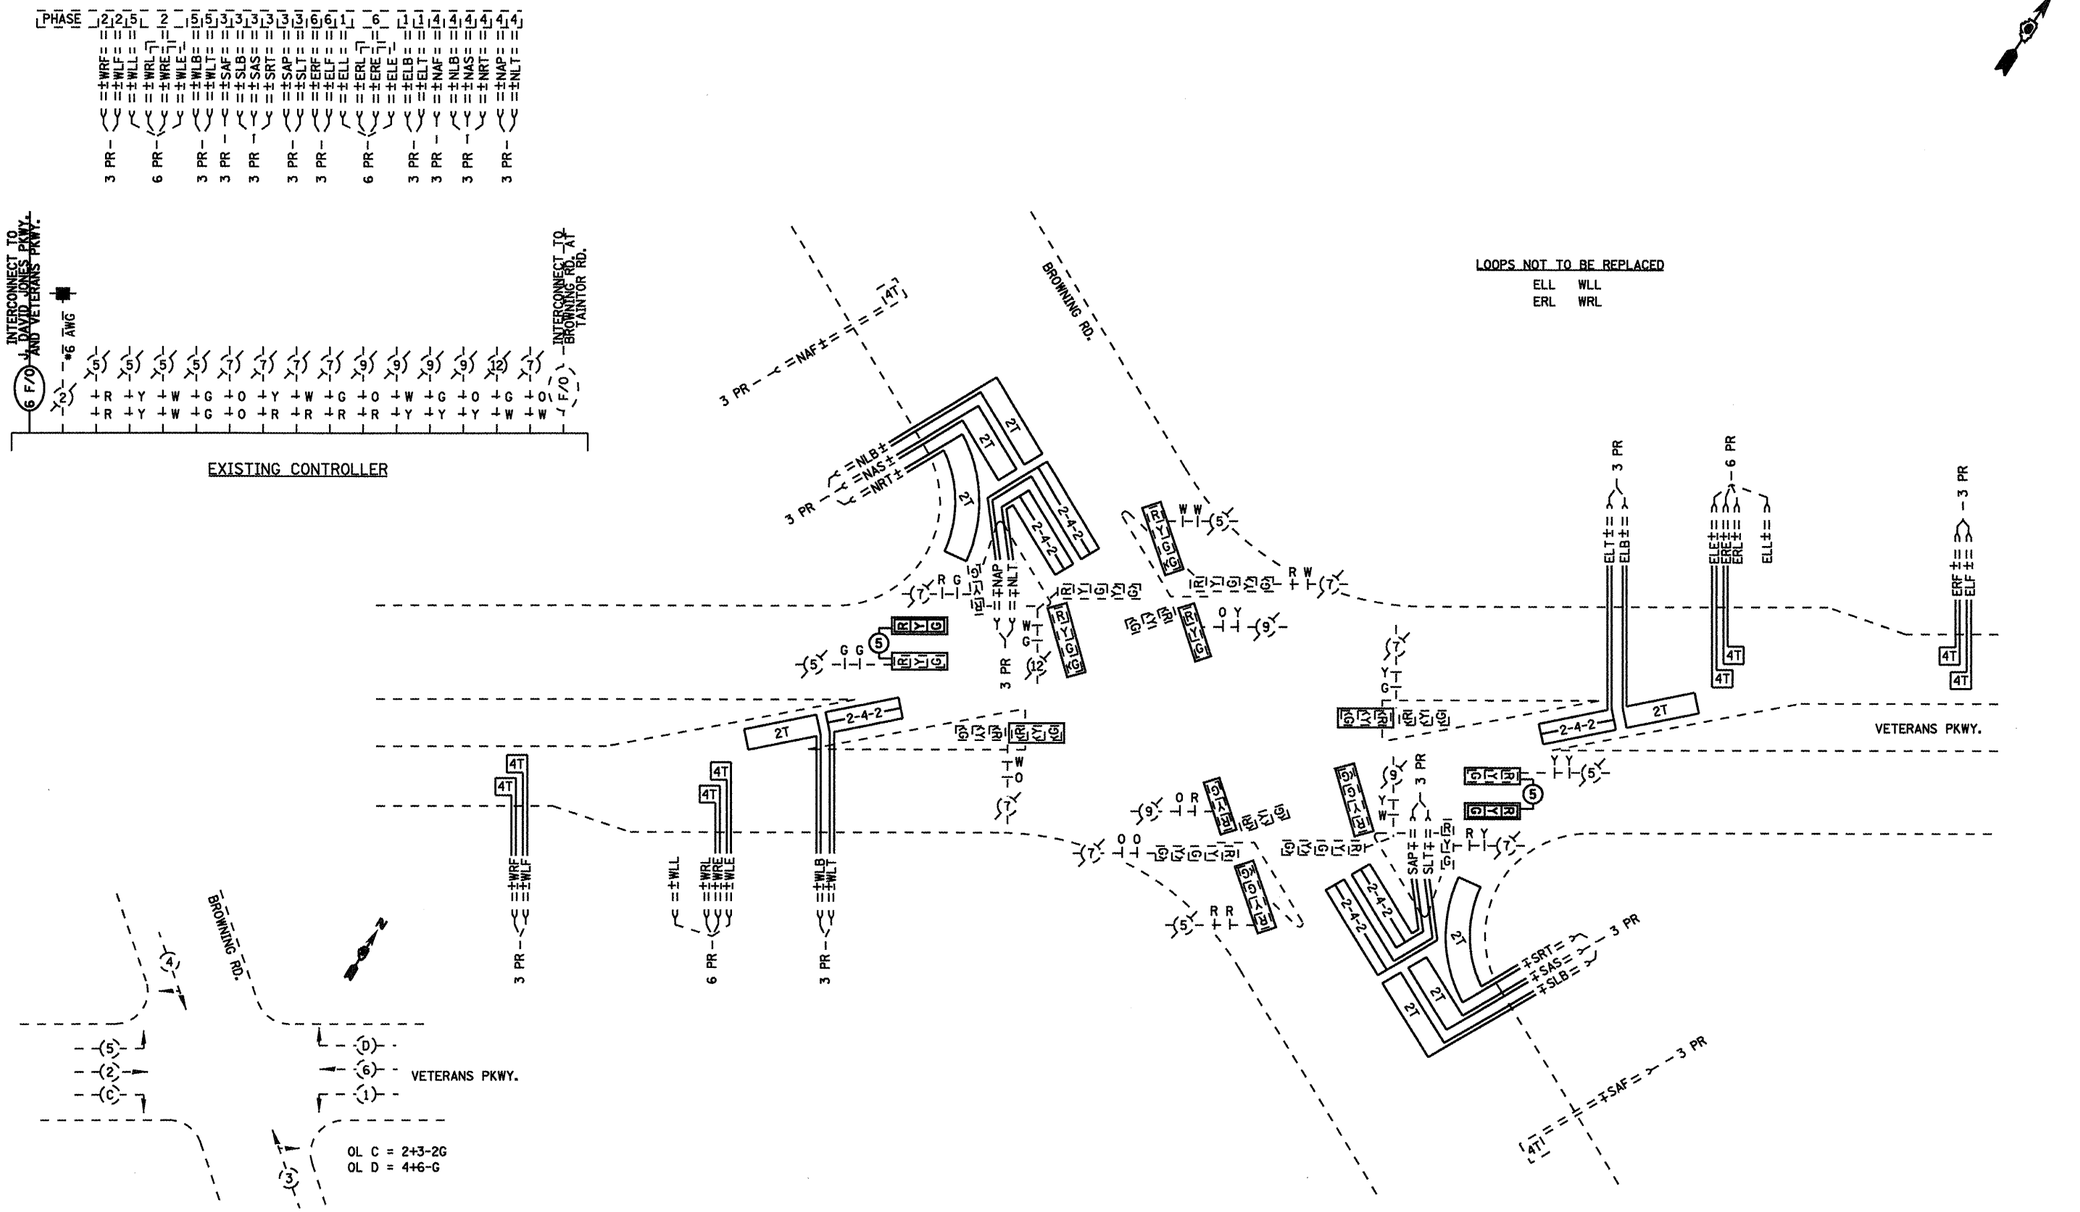

FILE NAME = c:\pw_work\PWIDOT\LAUGHLINRL\d0203328\D672C35_sht_ts_15.dgn	USER NAME = laughlinrl	DESIGNED -	REVISED -	STATE OF ILLINOIS DEPARTMENT OF TRANSPORTATION	PROPOSED CABLE PLAN IL 4 (VETERANS PKWY.) & BROWNING RD.
	PLOT SCALE = 40.0000 ' / IN.	DRAWN -	REVISED -		
	PLOT DATE = Apr-29-2010 03:00:04PM	CHECKED -	REVISED -		SCALE: SHEET NO. 11 OF 33 SHEETS STA. TO STA.
		DATE -	REVISED -		

F.A.P. RTE.	SECTION	COUNTY	TOTAL SHEETS	SHEET NO.
*	1-1(RS,TS-1), 27RS-6, 102RS-4	SANGAMON	206	181
*	FAP 666 (BL-55), FAP 662 (IL 4) FAP 668 (IL 29)	CONTRACT NO. 72C35		
		ILLINOIS FED. AID PROJECT		