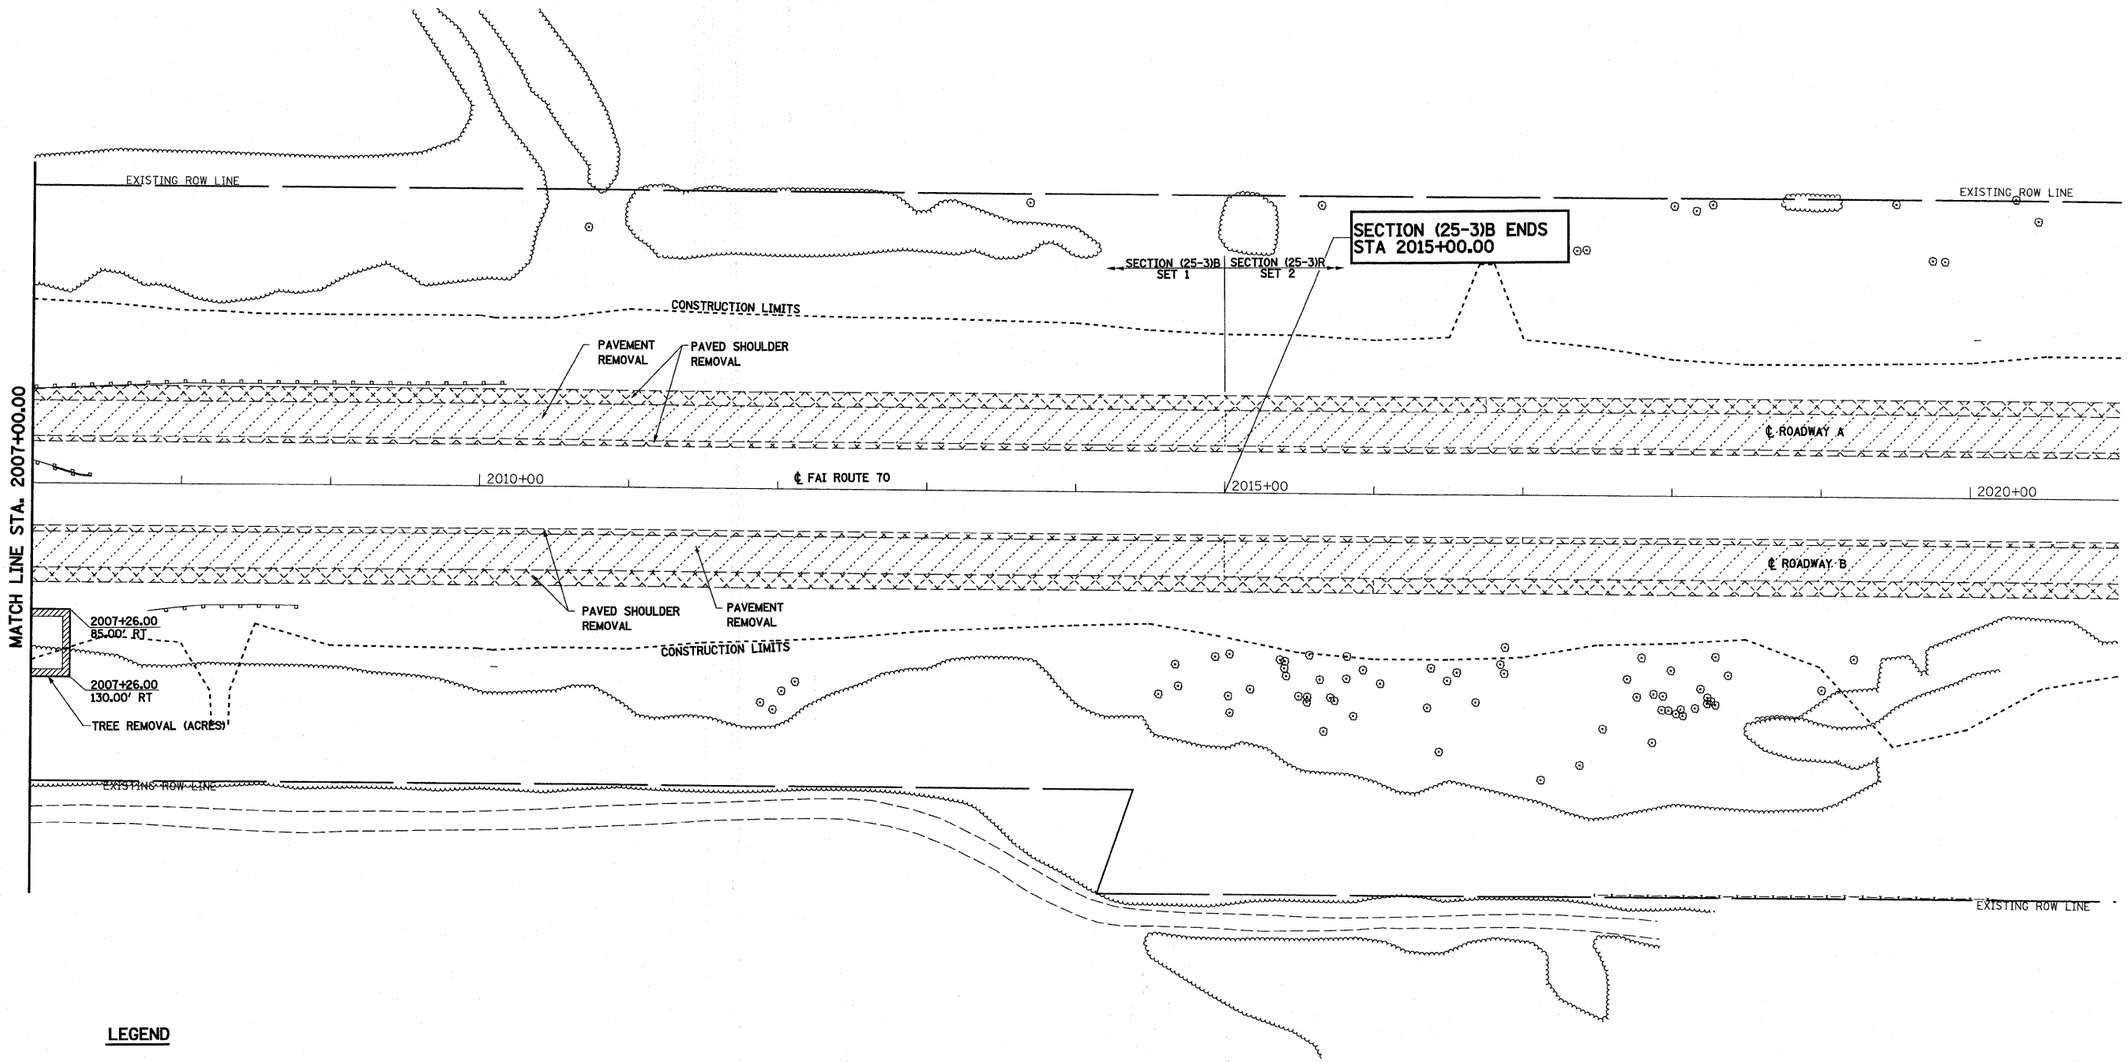

LEGEND

- PAVEMENT REMOVAL
- SHOULDER REMOVAL
- APPROACH SLAB REMOVAL
- HOT-MIX ASPHALT SURFACE REMOVAL- BUTT JOINT
- TREE REMOVAL (ACRES)
- TREE REMOVAL (UNITS)

0 50' 100'

FILE NAME = S:\Projects\408-8888-01T Little Wabash\dgn\0000 Sheets\07P499-sht-rem.dgn	USER NAME = paul	DESIGNED - JWS	REVISED -
		DRAWN - PDB	REVISED -
	PLOT SCALE = 100.0000 ' / IN.	CHECKED - BRM	REVISED -
	PLOT DATE = 2/11/2010	DATE - 4-30-09	REVISED -

STATE OF ILLINOIS
DEPARTMENT OF TRANSPORTATION

REMOVAL PLAN, FAI ROUTE 70

SCALE: 1"=50' | SHEET NO. 2 OF 2 SHEETS | STA. 2007+00.00 TO STA. 2021+00.00

F.A.I RTE.	SECTION	COUNTY	TOTAL SHEETS	SHEET NO.
70	(25-3)B	EFFINGHAM	1416	31
		CONTRACT NO. 74296		
FED. ROAD DIST. NO.	ILLINOIS	FED. AID PROJECT		